


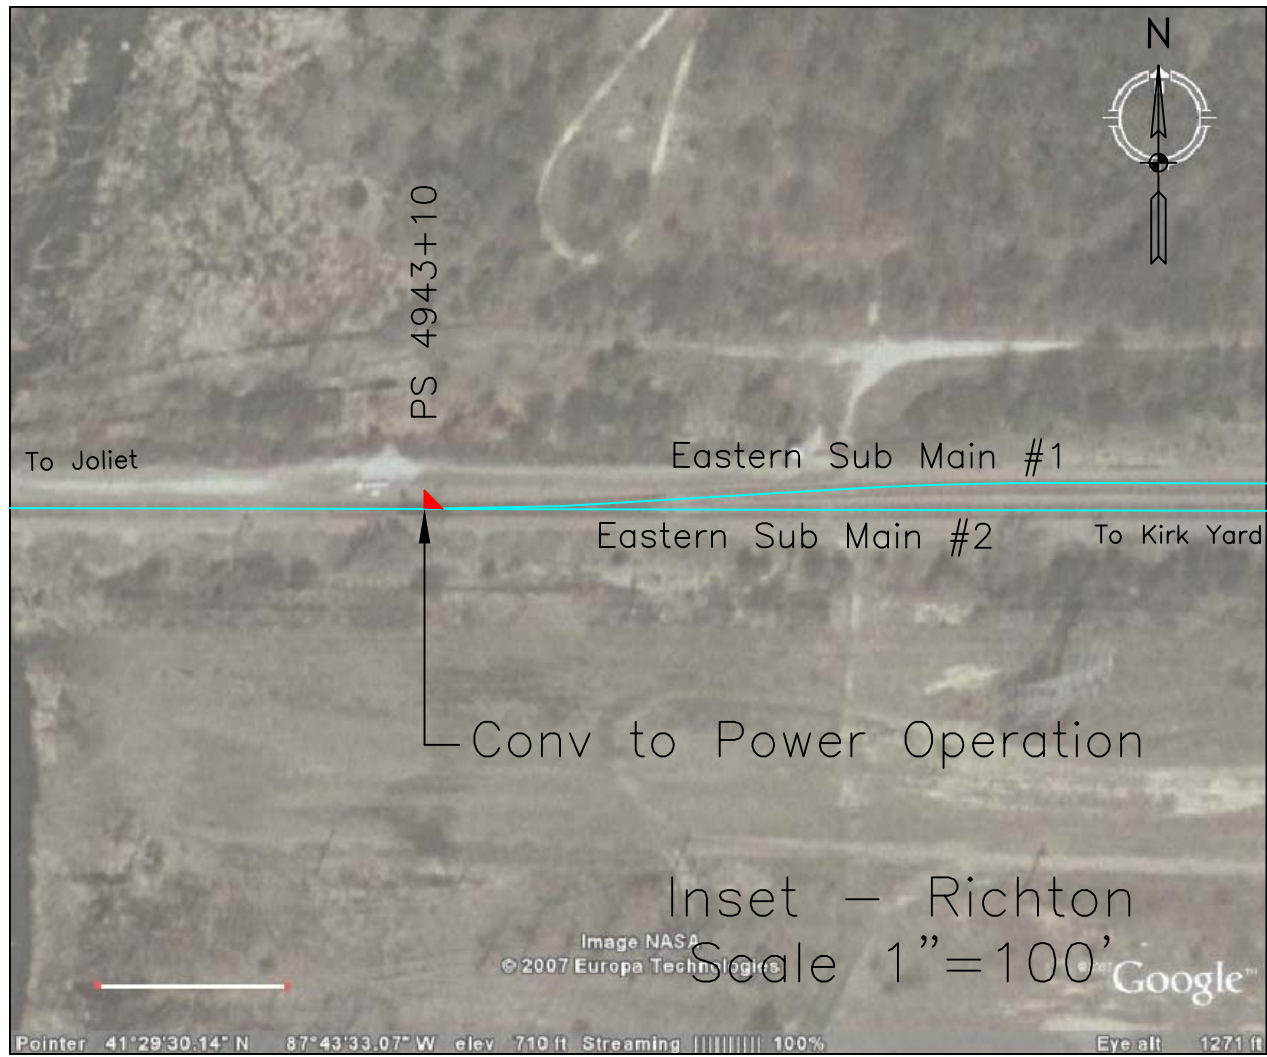

Revisions		 Southern Region	CHICAGO TERMINAL DIV	
Date	By		EASTERN SUB	
			NEW LENOX, IL	
			LOCATION	
Approvals		TRACK CONSTRUCTION FOR DOUBLE MAIN BETWEEN E JOLIET AND FRANKFORT Operating Company: EJ&E		
		OFFICE OF REGIONAL CHIEF ENGINEER		
Sheet		Drawn by: dec	Scale: 1"=100'	Dwg. No.
1 of 1		Chkd. by: dal	Date: 10/5/07	File No.