



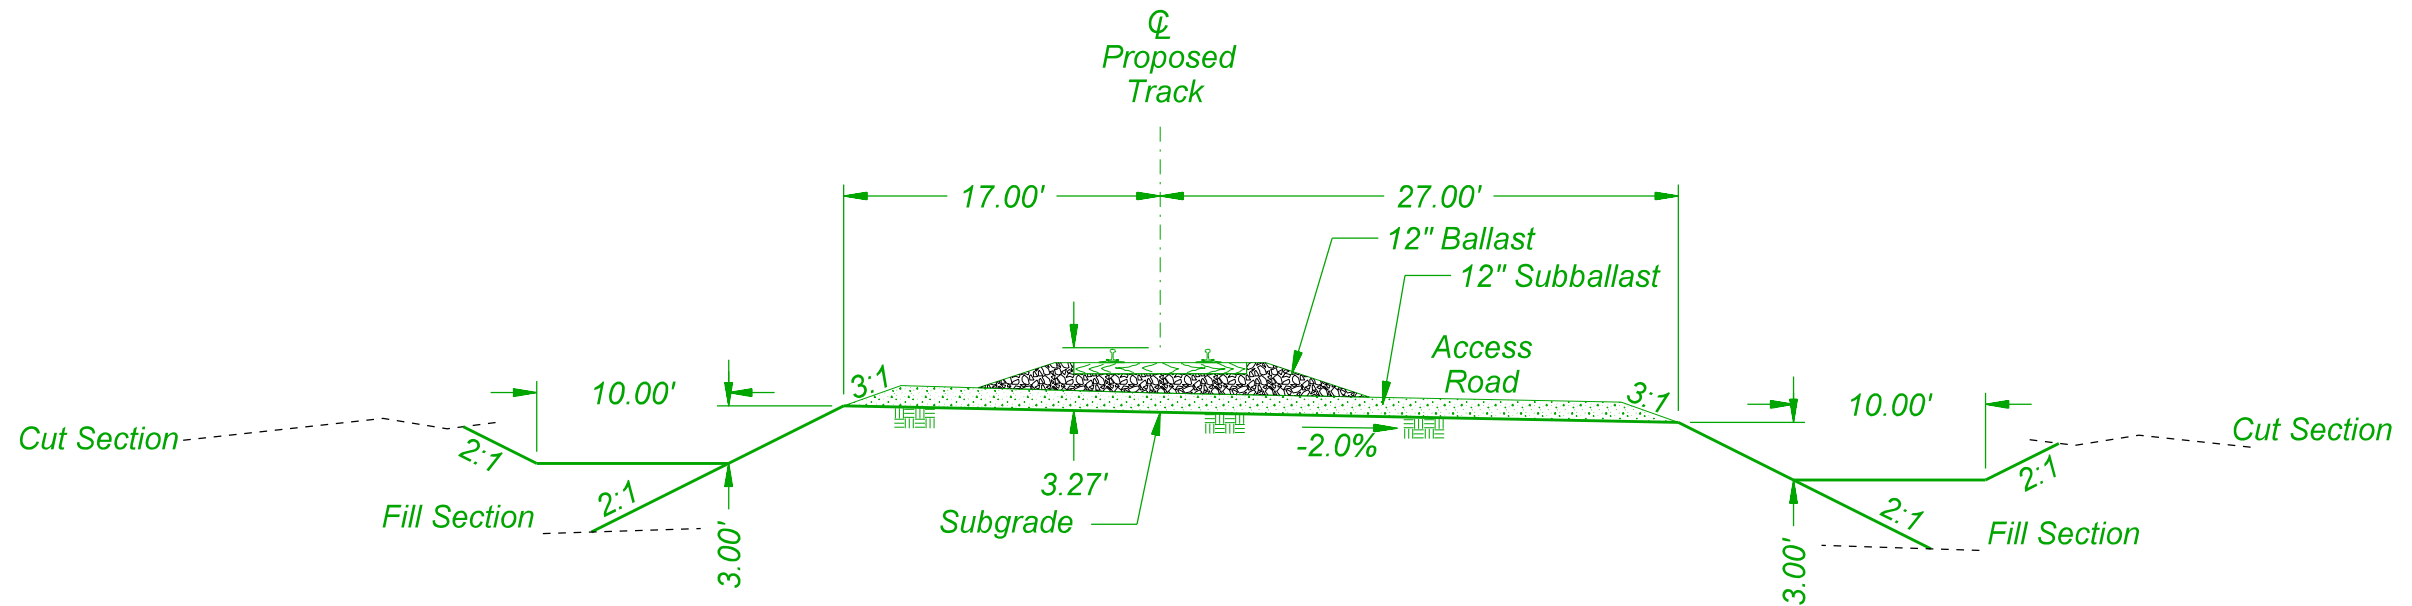

TYPICAL SECTION ROADBED SLOPED 2% TO THE RIGHT WITH 10' ACCESS ROAD

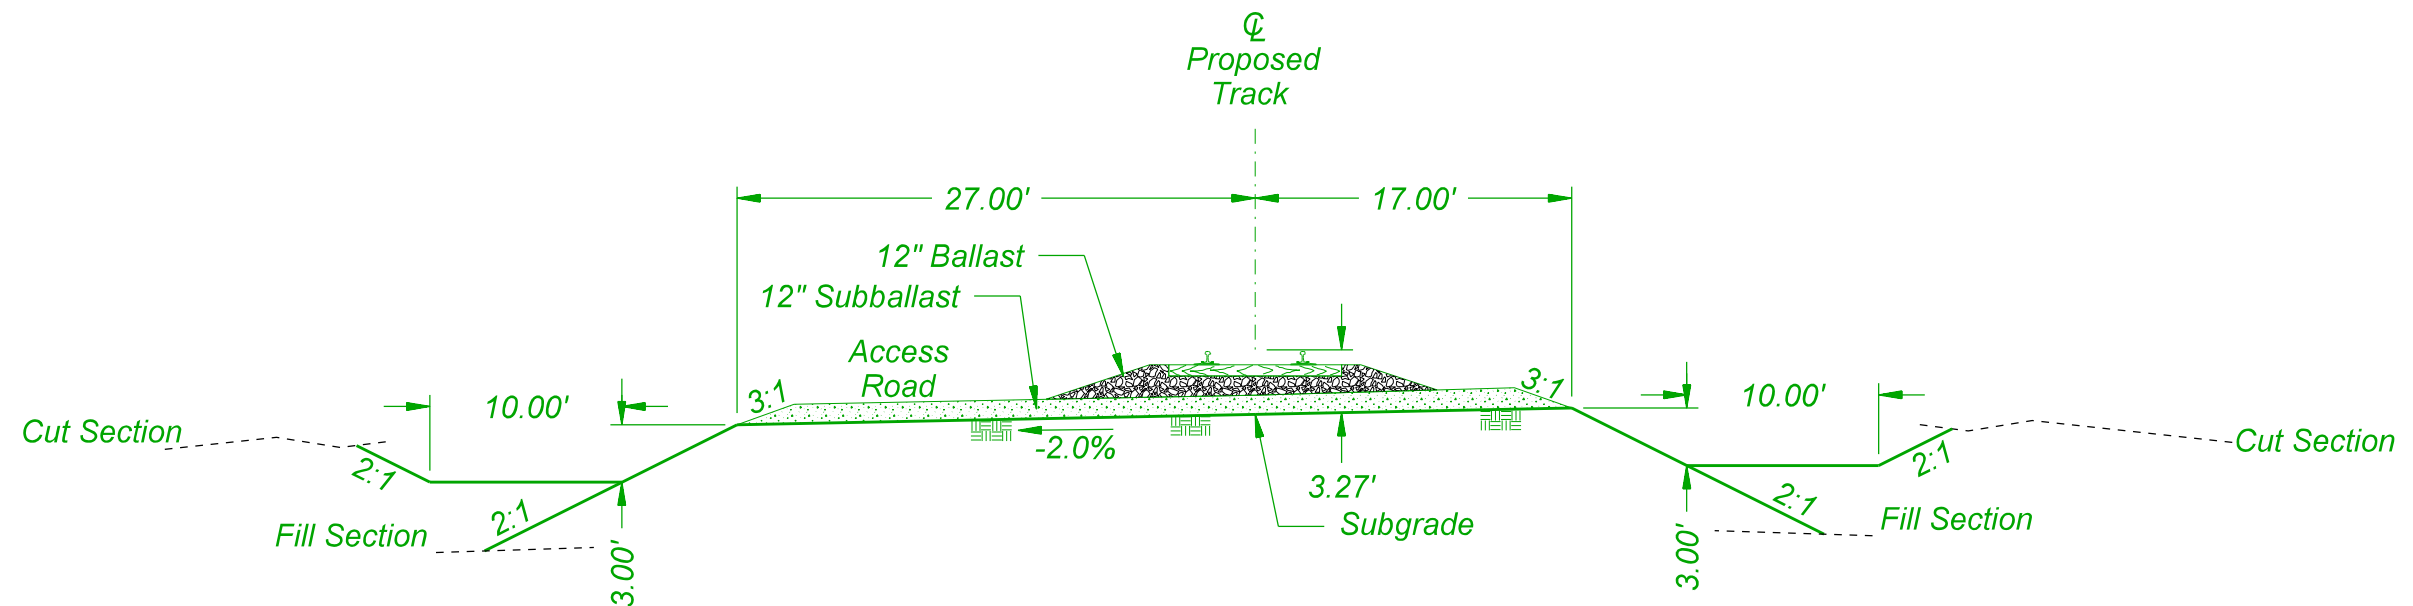

TYPICAL SECTION ROADBED SLOPED 2% TO THE LEFT WITH 10' ACCESS ROAD

 11819 MIRACLE HILLS DRIVE STE, # 102 - OMAHA, NE 68154 www.railpros.com		DRAWN BY: NCB	LOCATION & DESCRIPTION: NEVADA GOLD MINE
		CHECKED BY: ABH	
		DATE: 8/3/2022	
		SHEET NUMBER T01 of T01	
		SHEET TITLE: PRELIMINARY TYPICAL SECTIONS	