



**Privileged and Confidential - Prepared Under
the Direction of Counsel**

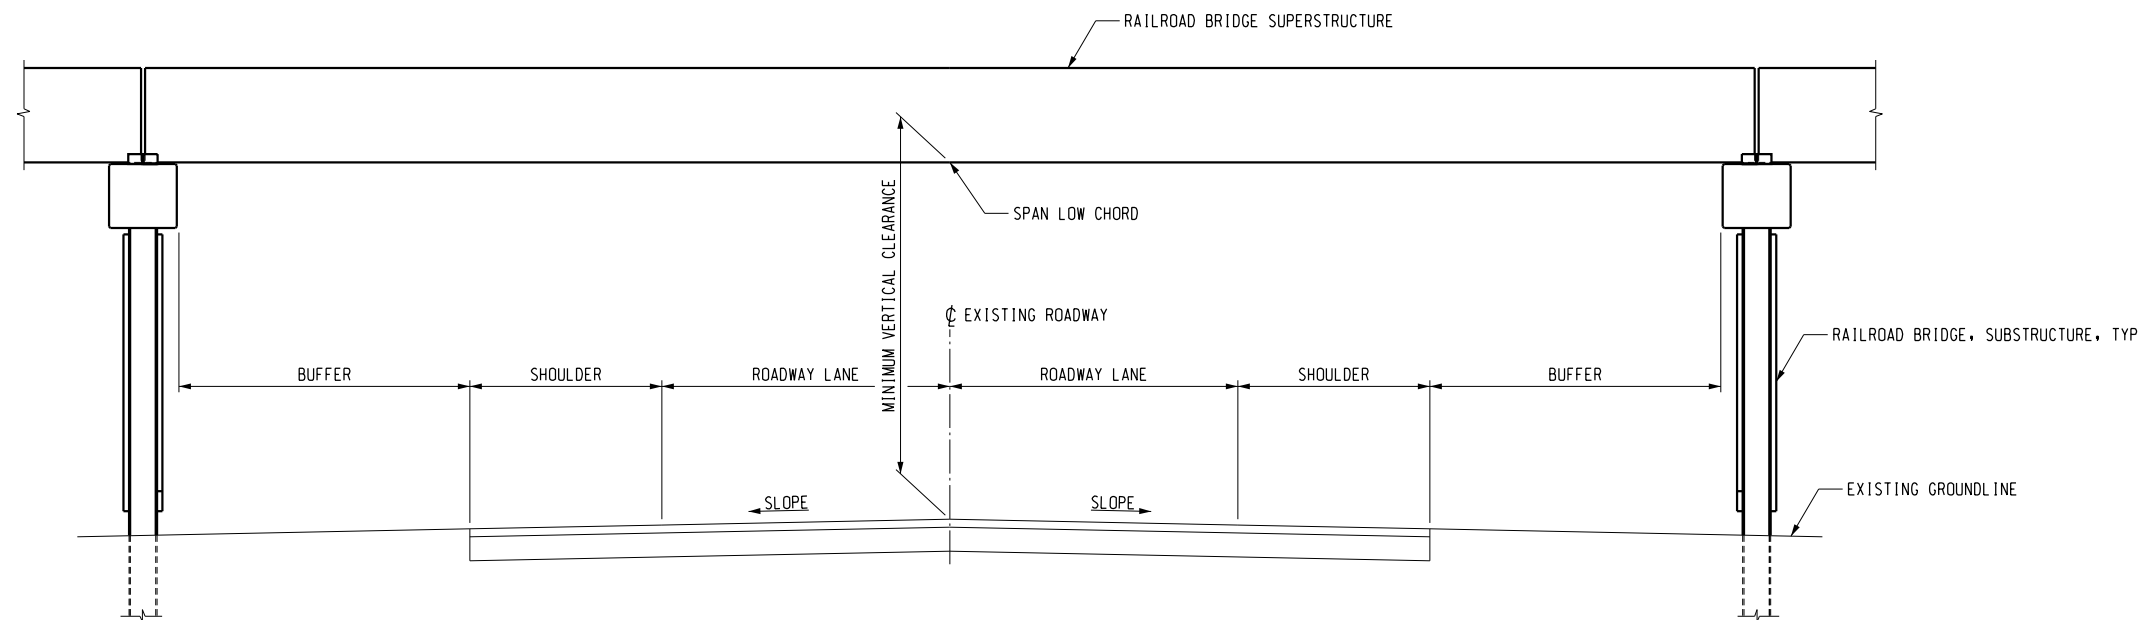

ROADWAY UNDERPASS – CLEARANCE DIAGRAM

Bridge Design Engr.		\$\$\$\$\$DESIGNFILENAME\$\$\$\$\$				REGION NO.		STATE		FED. AID PROJ. NO.		SHEET NO.		TOTAL SHEETS		Linking sustainable infrastructure and resources   CONCEPTUAL DESIGN NOT FOR CONSTRUCTION	SEVEN COUNTY INFRASTRUCTURE COALITION UINTA BASIN RAILWAY BRIDGE DESIGN CRITERIA		BRIDGE SHEET NO.
Supervisor						UTAH COLORADO											SHEET		
Designed By																			
Checked By																			
Detalled By																			
Bridge Projects Engr.						JOB NUMBER										OF			
Prelim. Plan By																	SHEETS		
	DATE	REVISION			BY	APP'D											ROADWAY UNDERPASS CLEARANCE DIAGRAM		

**Privileged and Confidential - Prepared Under
the Direction of Counsel**

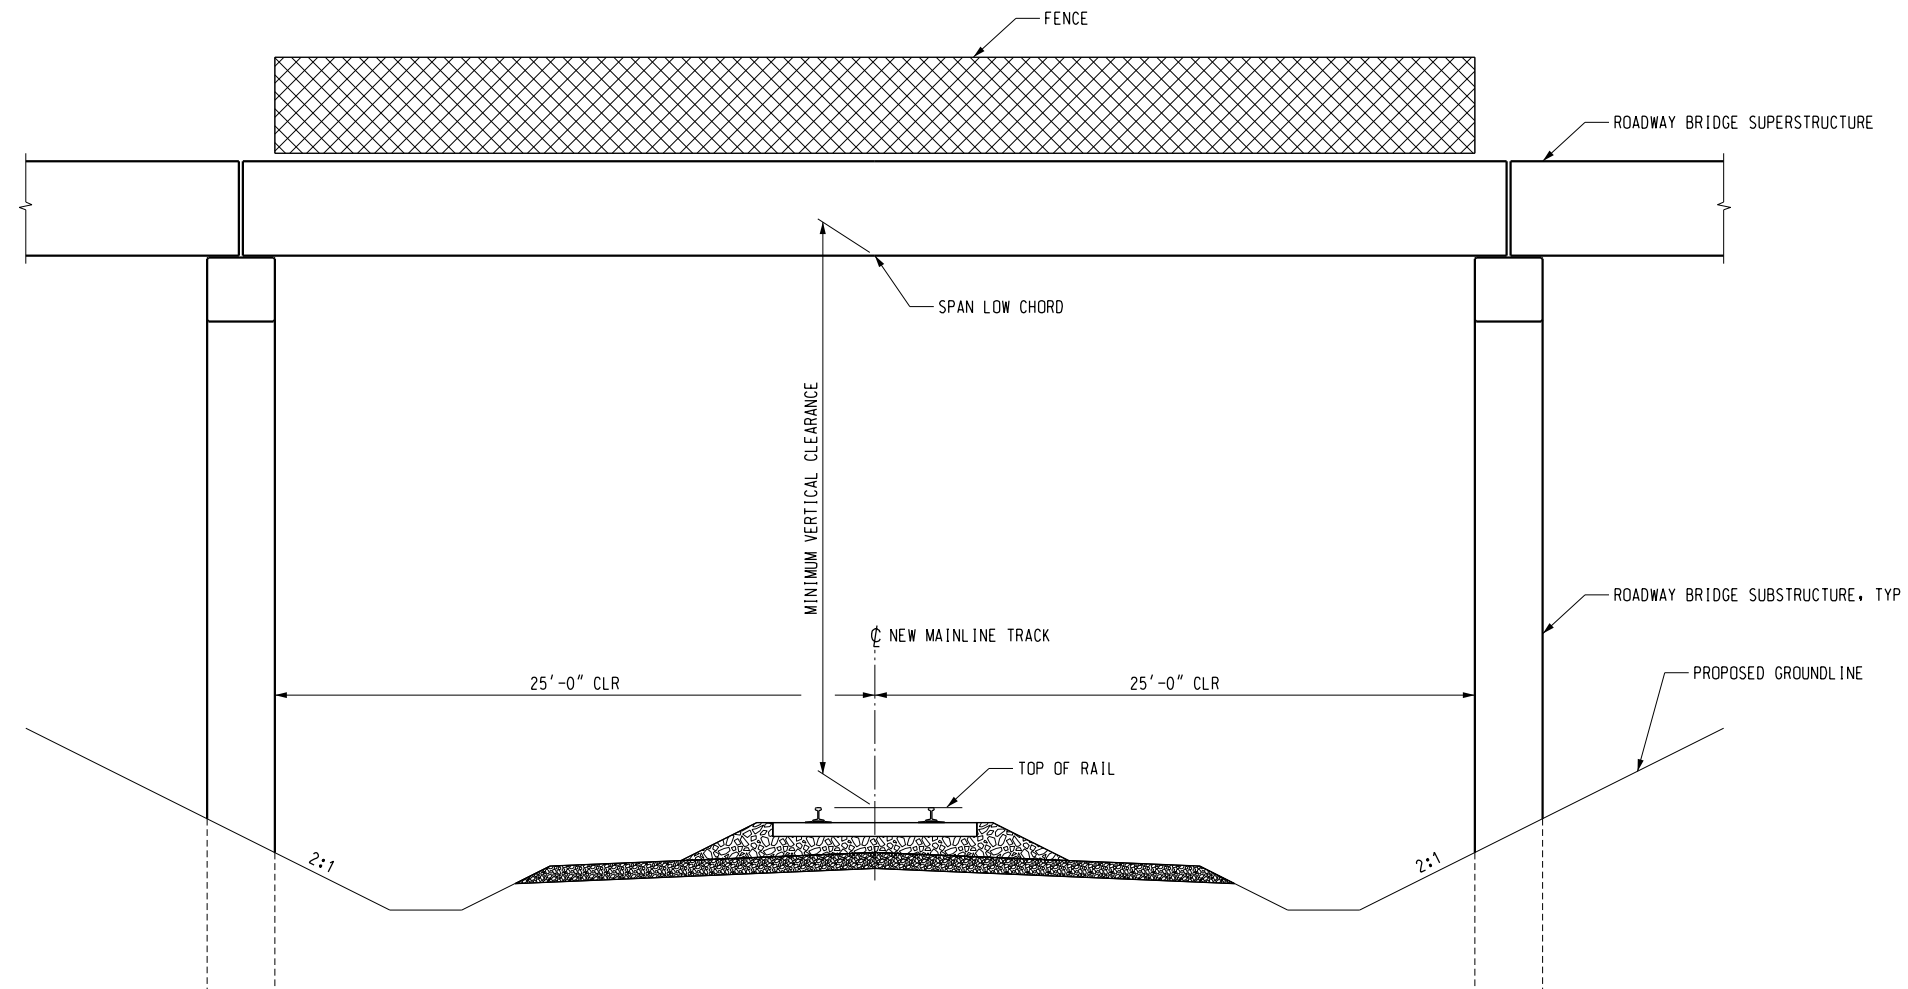

ROADWAY OVERPASS – CLEARANCE DIAGRAM

Bridge Design Engr.

Supervisor

Designed By

Checked By

Detailed By

Bridge Projects Engr.

Prelim. Plan By

DATE

REVISION

BY

APP'D

\$\$\$\$\$DESIGNFILENAME\$\$\$\$\$

REGION NO.

STATE

FED. AID PROJ. NO.

SHEET NO.

TOTAL SHEETS

JOB NUMBER

linking sustainable infrastructure and resources



SEVEN COUNTY INFRASTRUCTURE COALITION



CONCEPTUAL DESIGN

NOT FOR CONSTRUCTION

SEVEN COUNTY INFRASTRUCTURE COALITION

UINTA BASIN RAILWAY

BRIDGE DESIGN CRITERIA

ROADWAY OVERPASS CLEARANCE DIAGRAM

BRIDGE SHEET NO.

SHEET

OF

SHEETS