


6/18/2015 2:53:38 PM - G:\A120075\Rail\Exhibits\PLAN-OPTB.dgn

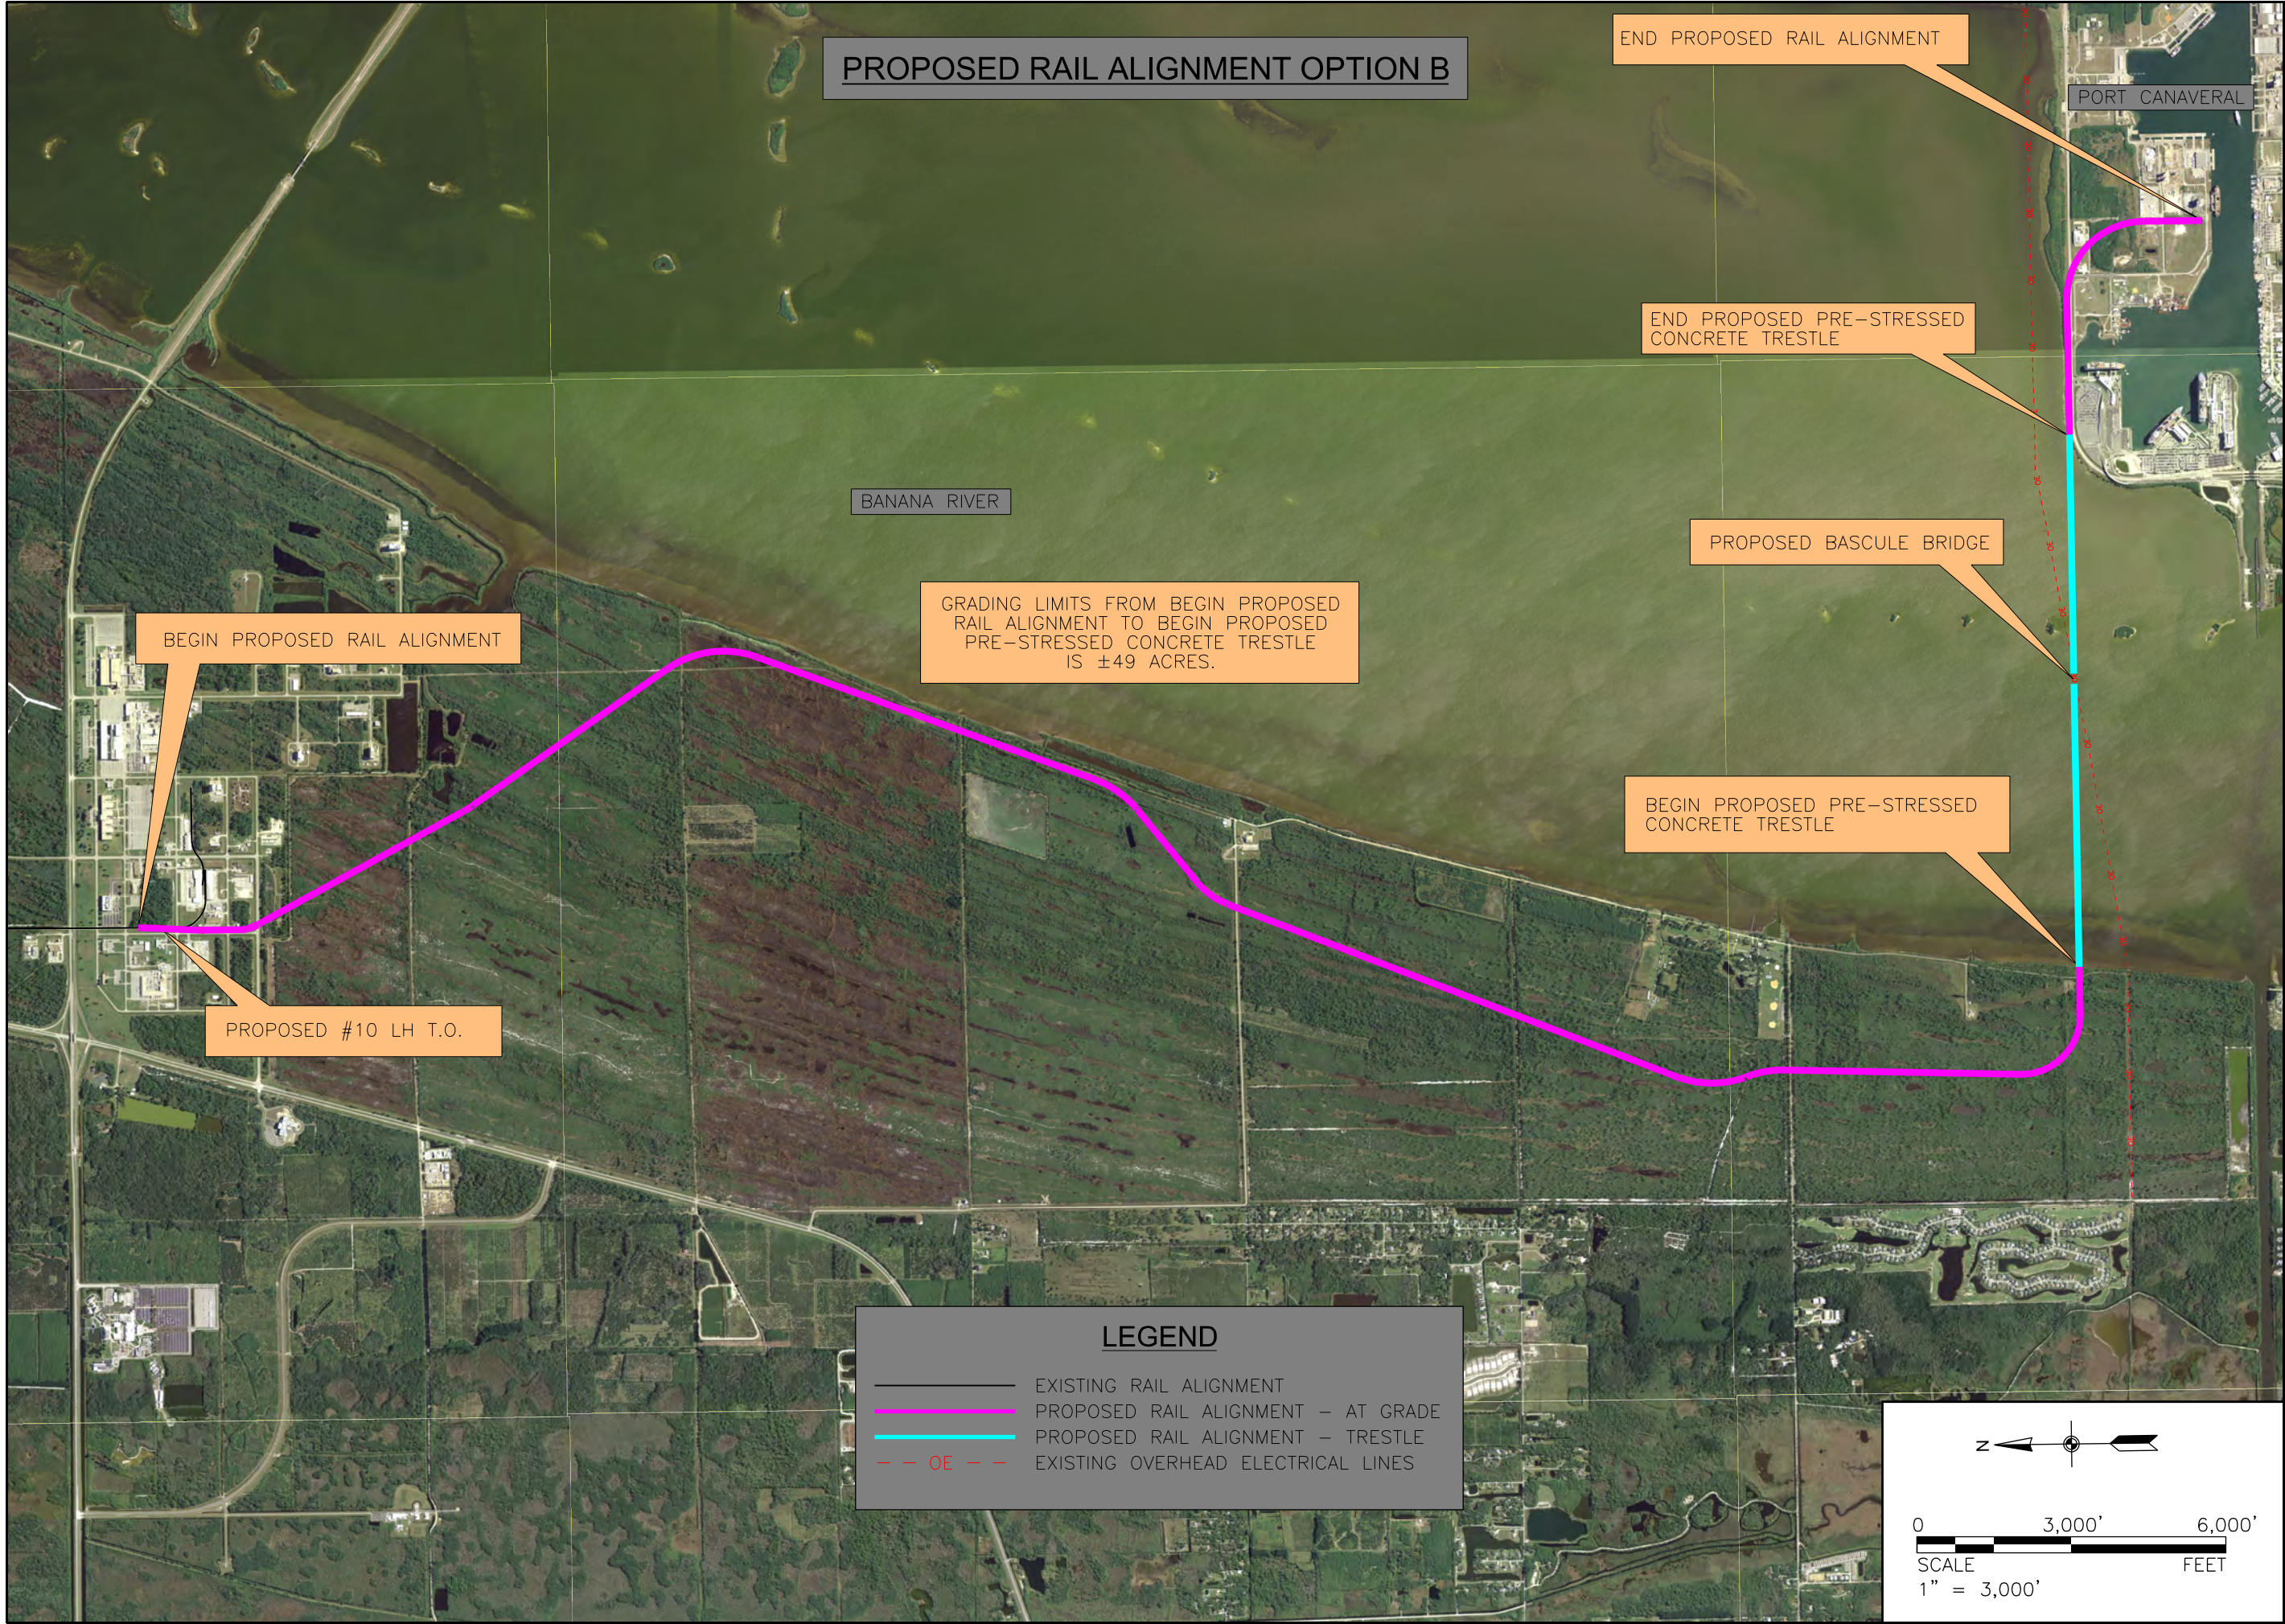

LEGEND

EXISTING RAIL ALIGNMENT

PROPOSED RAIL ALIGNMENT – AT GRADE

PROPOSED RAIL ALIGNMENT – TRESTLE

-- OE --

EXISTING OVERHEAD ELECTRICAL LINES

z

0

3,000'

6,000'

SCALE

1" = 3,000'

FEET

TranSystems

4500 SALISBURY ROAD
SUITE 440
JACKSONVILLE, FL 32216
PHONE: 904-245-6500
FAX: 904-245-6510

CONSULTANTS:

PORT CANAVERAL RAIL ACCESS
CAPE CANAVERAL, FLORIDA

REVISIONS:	MARK	DATE	DESCRIPTION

PROJ NO: P304120075
SCALE: 1" = 3,000'
DATE: 6/18/2015
DESIGNED BY: MEW
DRAWN BY: MEW
CHECKED BY: MGB

SHEET TITLE:
OVERALL PLAN
OPTION B

SHEET NO.
PLAN-OPTB

SHEET OF