


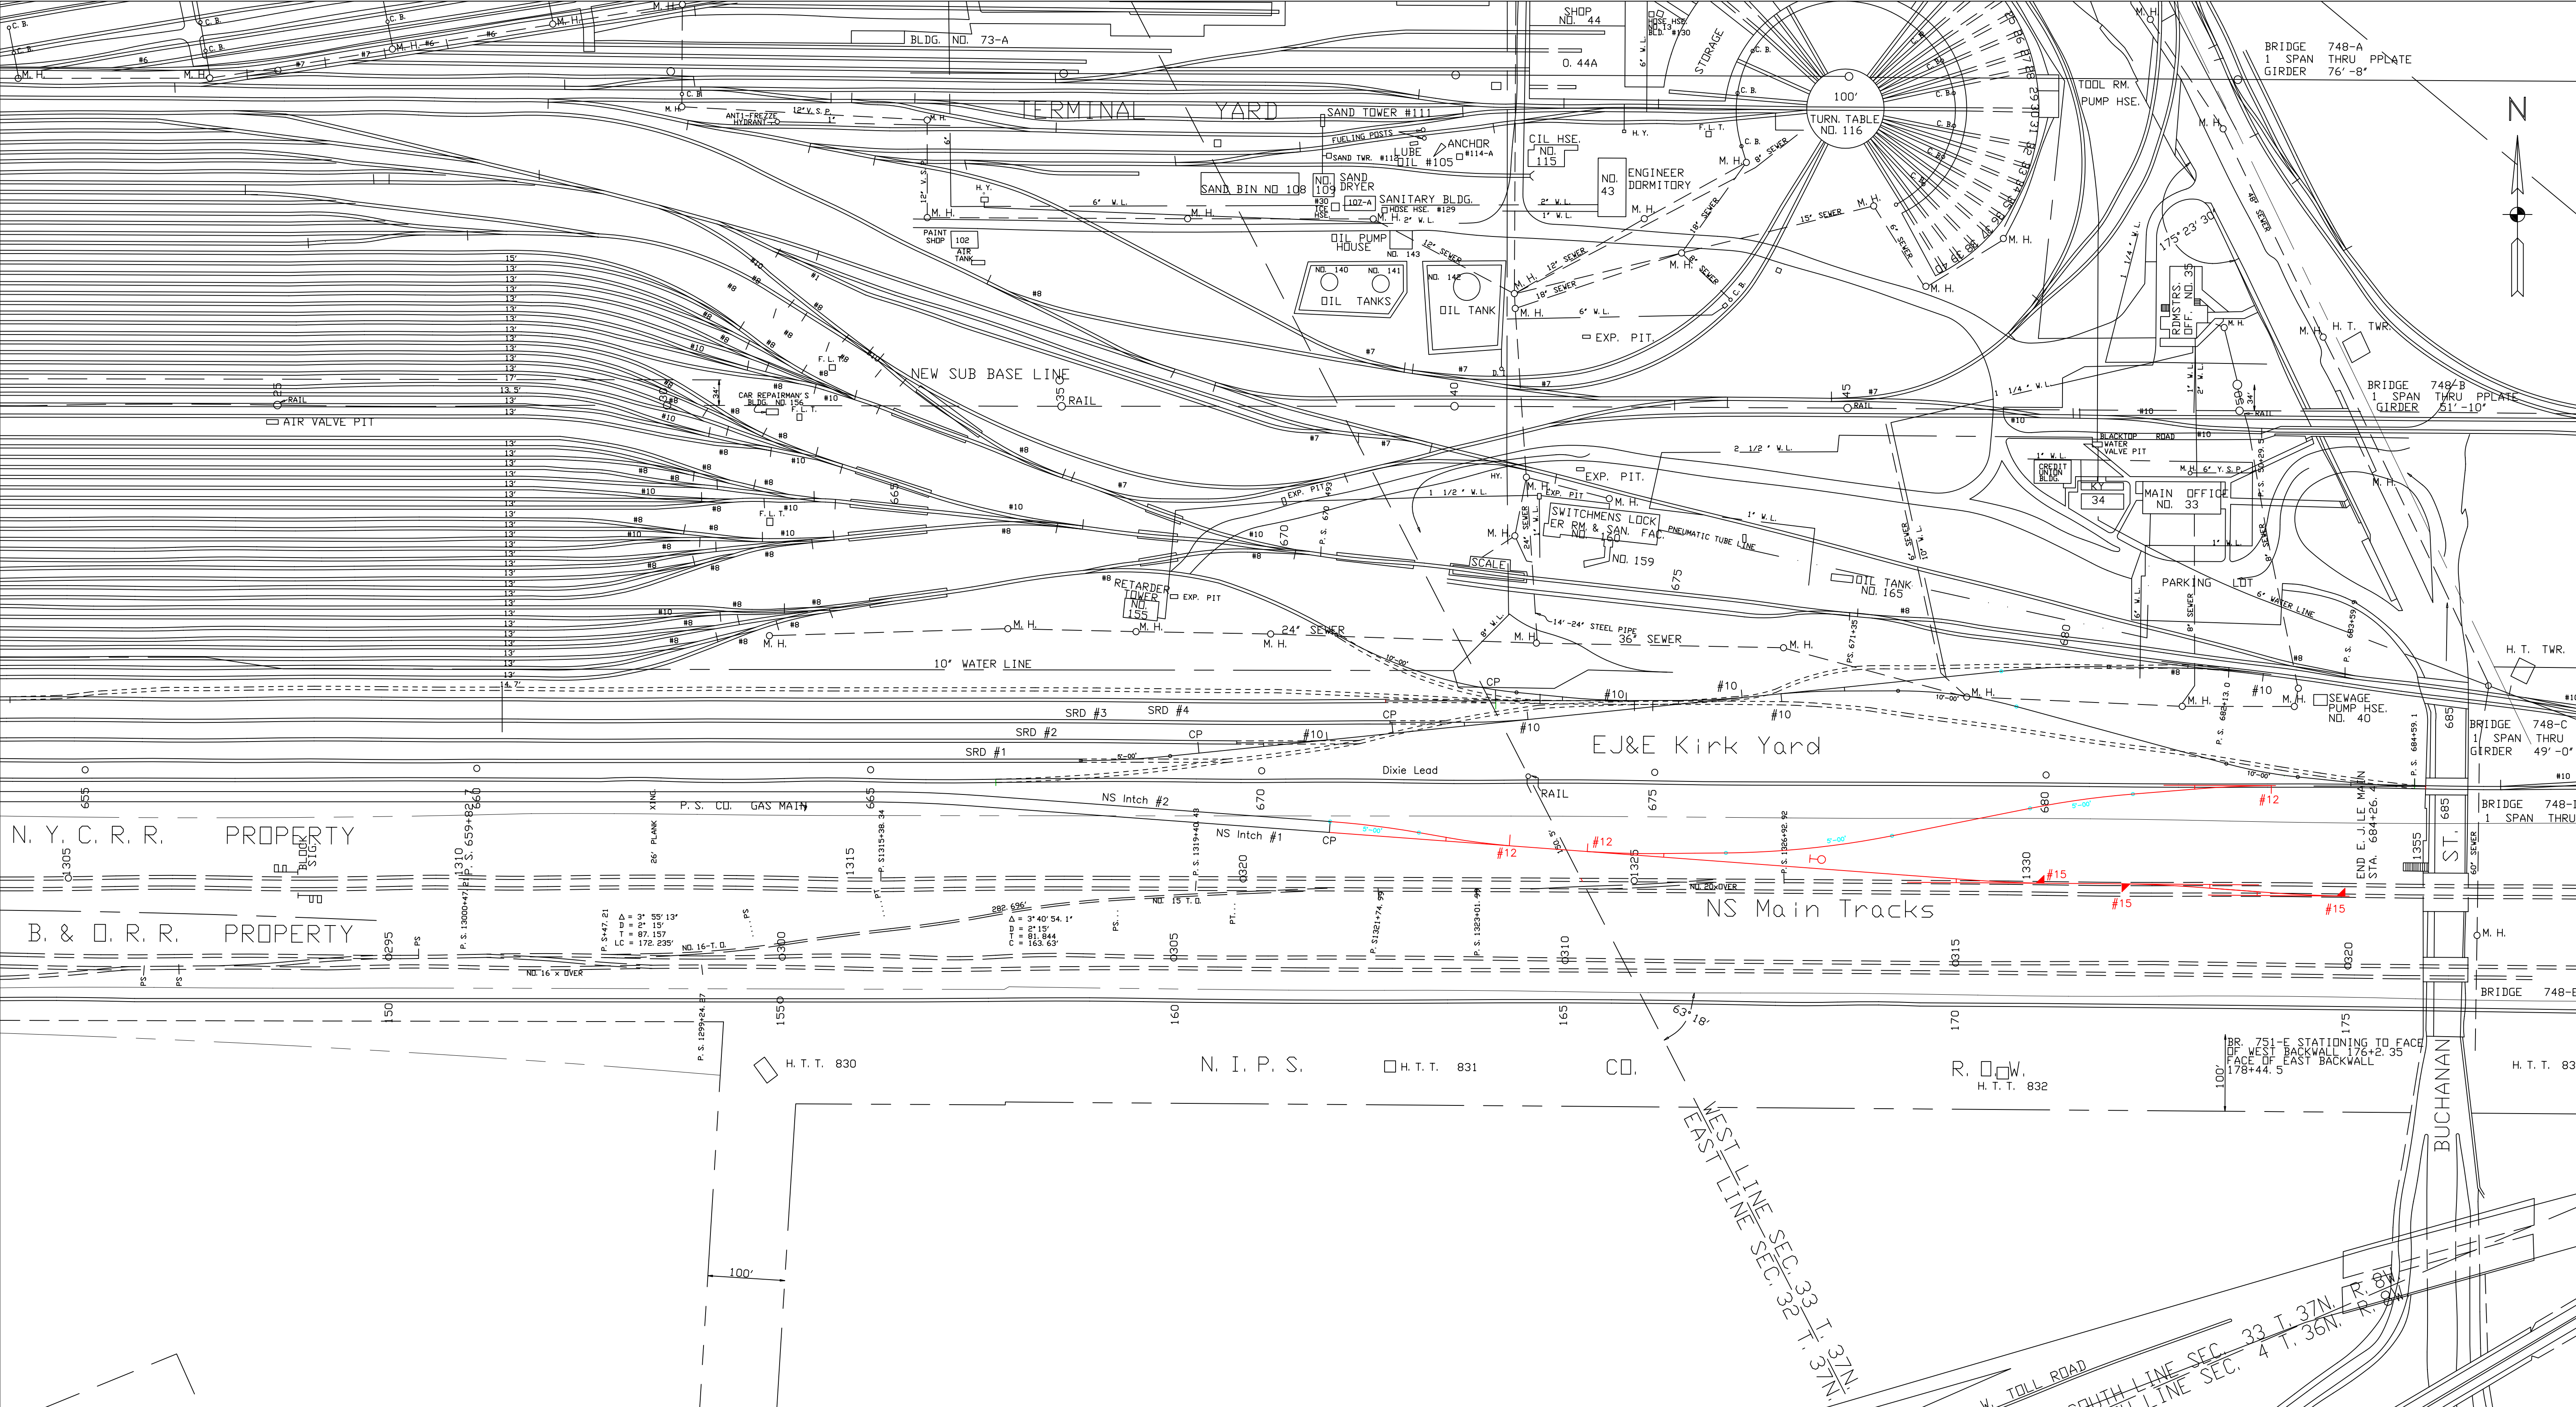

Revisions

Date	By

Approvals

Sheet

1	of 1
---	------



Southern Region

CHICAGO TERMINAL DIV
EASTERN SUB
GARY, IN
LOCATION

25 MPH NS INTERCHANGE
AT EAST END KIRK YARD
Op Company – EJ&E

OFFICE OF REGIONAL CHIEF ENGINEER

Drawn by: dec

Scale: 1"=100'

Dwg. No.

Chkd. by: dal

Date: 10/5/07

File No.