




Appendix C: Eagle Pass Mine Loading System Layouts

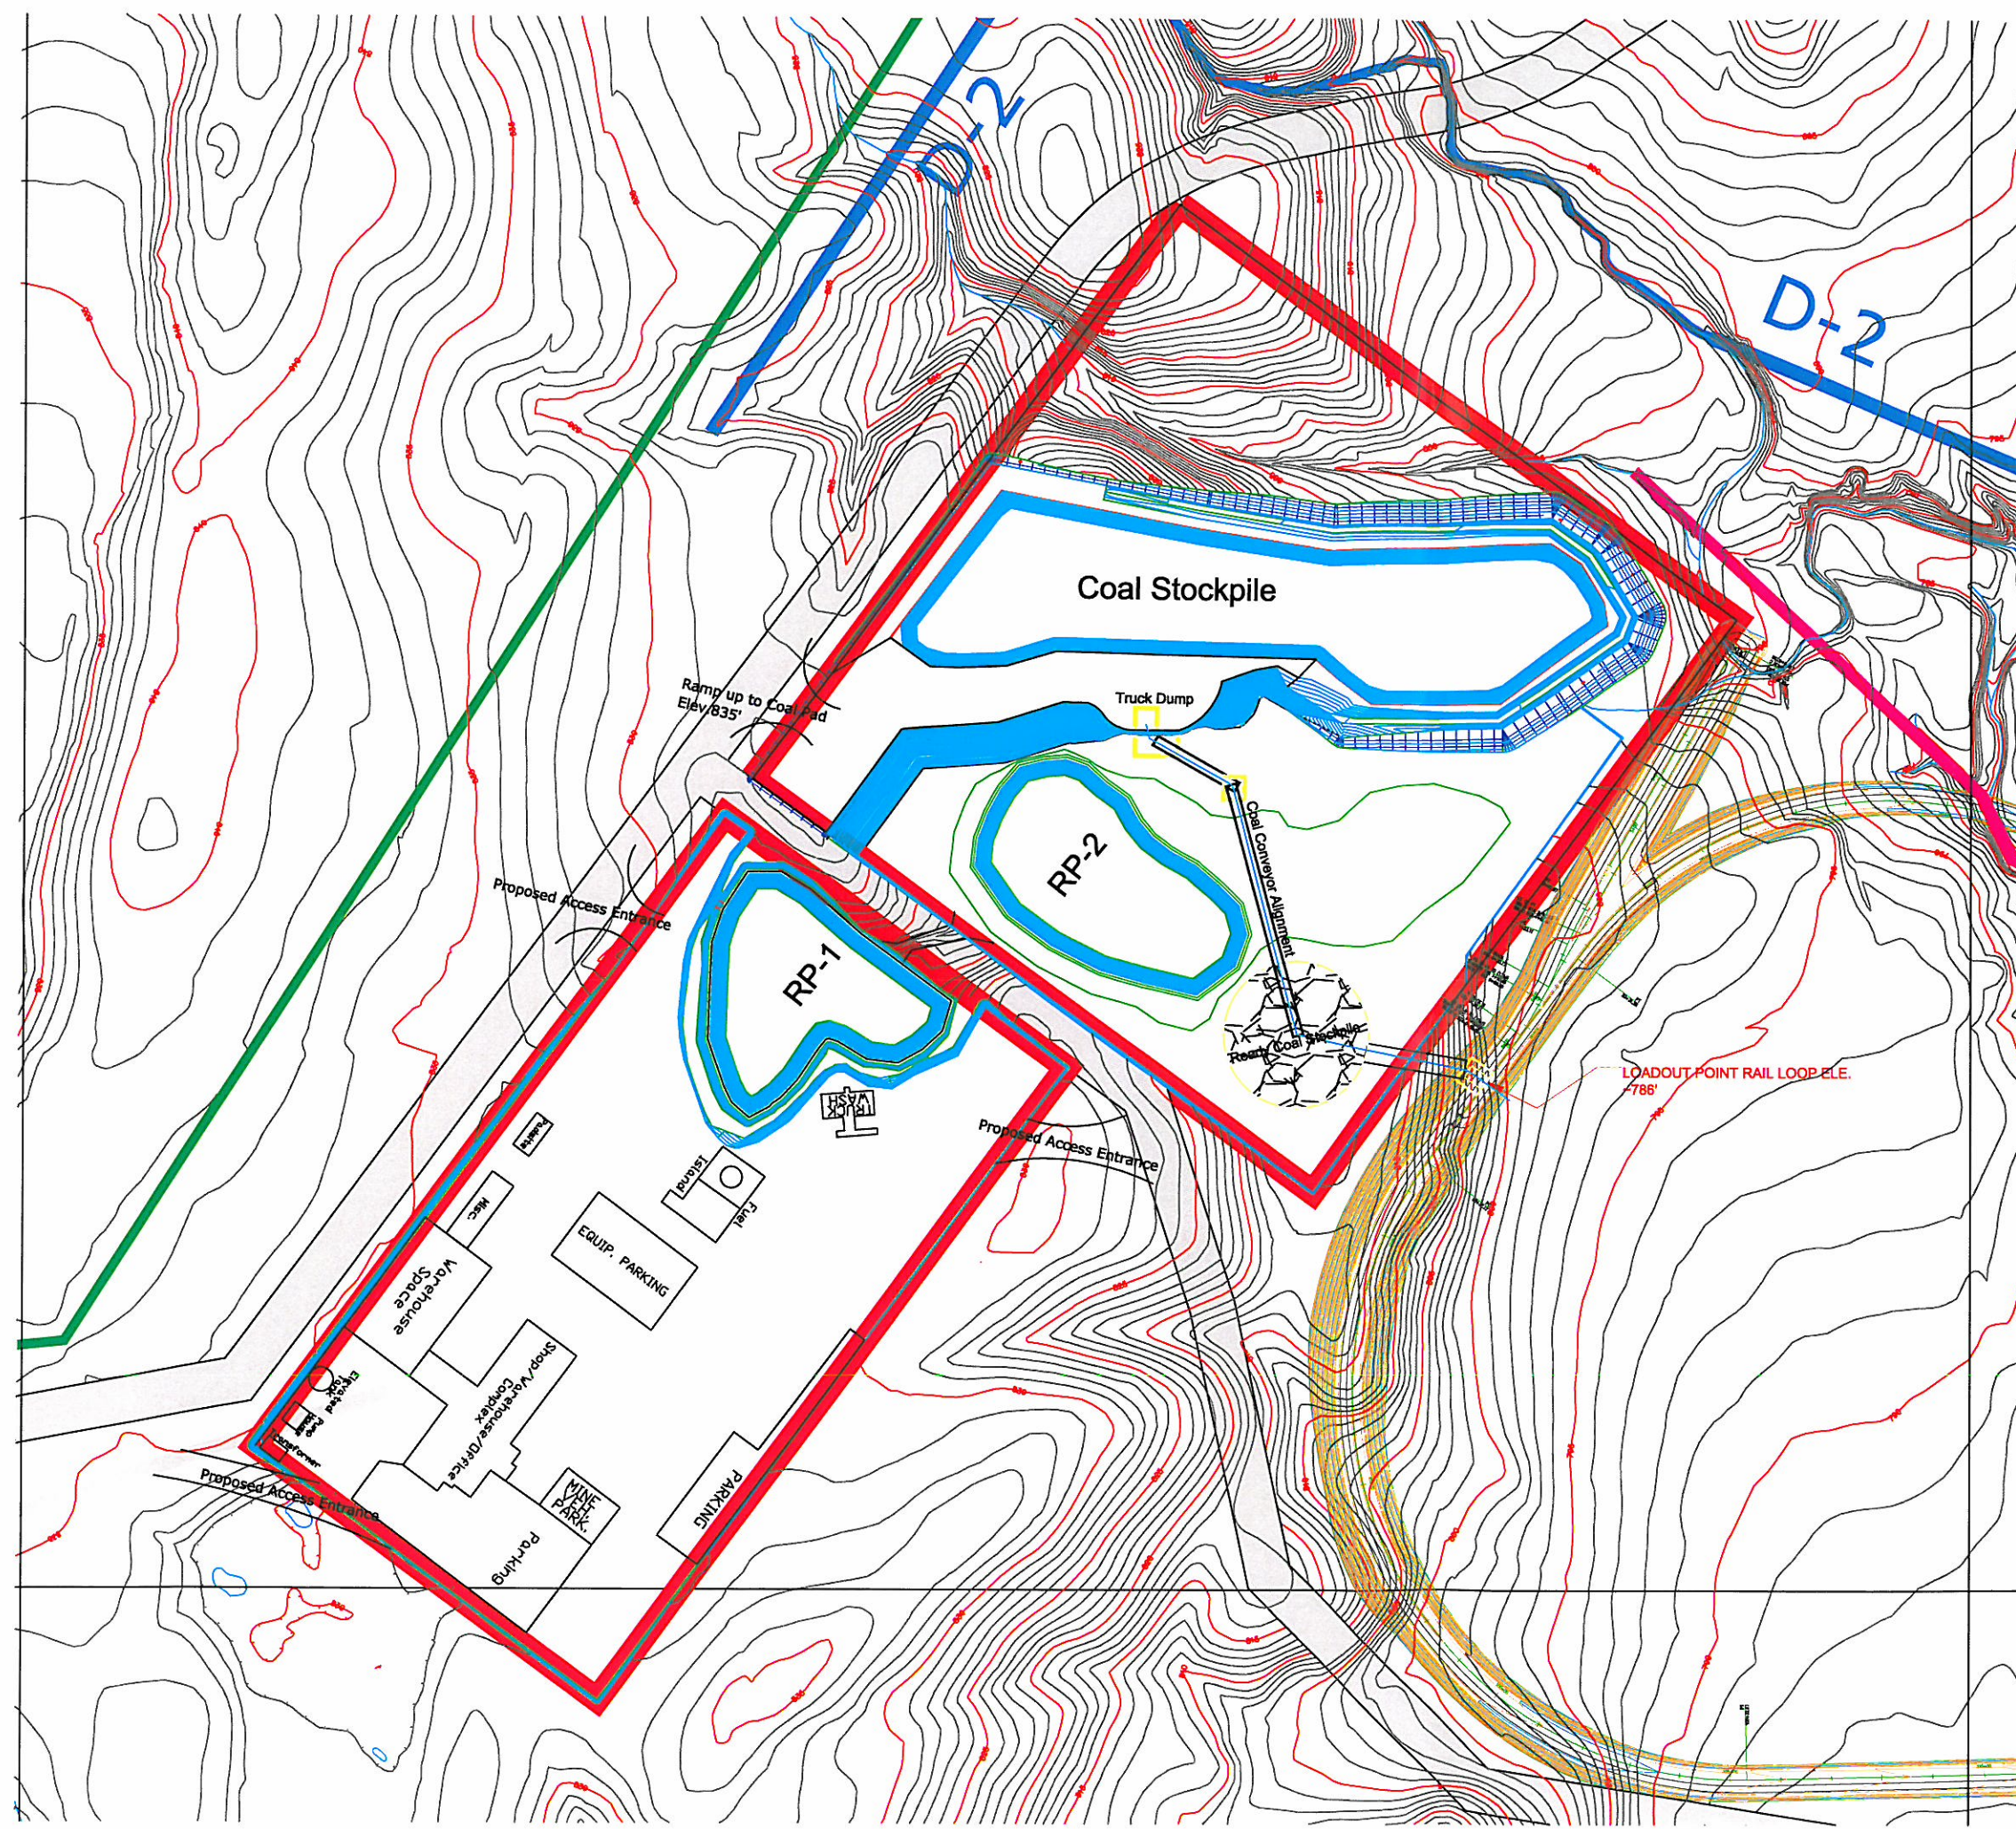

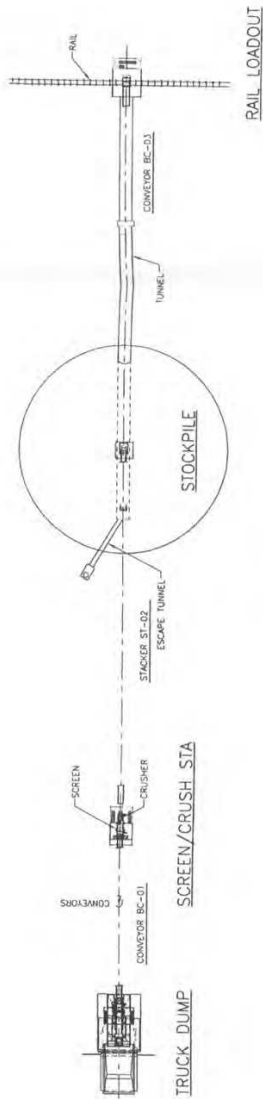

PLAN VIEW
SCALE: 1" = 80'-0"

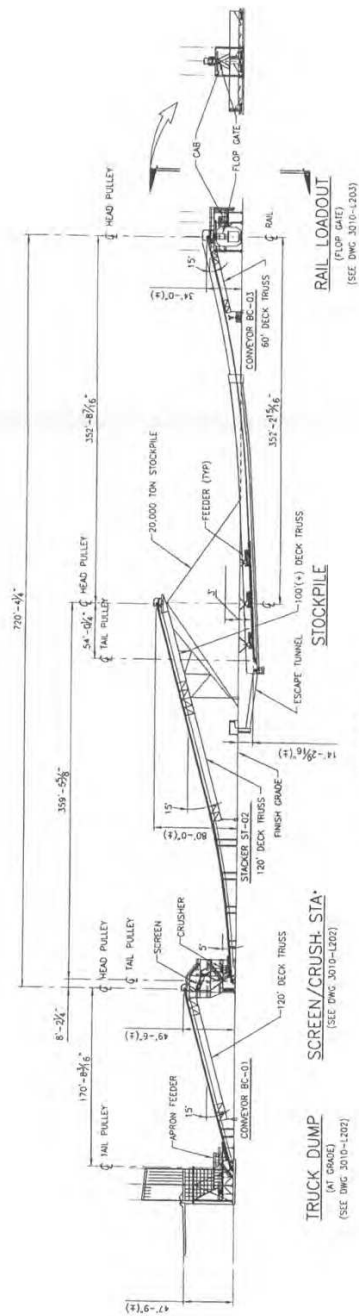

PROFILE
SCALE: 1" = 60'-0"
(OPTION 3B - FLOP GATE)



KEY PLAN

NOTE:
1. (1) 1/2" scale on 22x34 drawing printed not size. Drawing is the intellectual property of Roberts & Schaefer Company.

CONFIDENTIAL
This drawing is the intellectual property of Roberts & Schaefer Company. It is not to be reproduced, distributed, or used in any way without the written consent of Roberts & Schaefer Company.



ROBERTS & SCHAEFER
Company
ENGINEERS AND CONTRACTORS
CHICAGO - ILL. U.S.A.

TRUCK DUMP TO RAIL LOADOUT
PRE-FEASIBILITY STUDY
EAGLE PASS
NORTH AMERICAN COAL CORP
TEXAS, U.S.A.

DATE	AS NOTED	DATE	10/28/10
PROJECT	3010-L301	PROJECT	3010-L301
SCALE	1" = 80'-0"	SCALE	1" = 60'-0"

NO.	DATE	DESCRIPTION	BY	CHKD	APP	REVISION

