


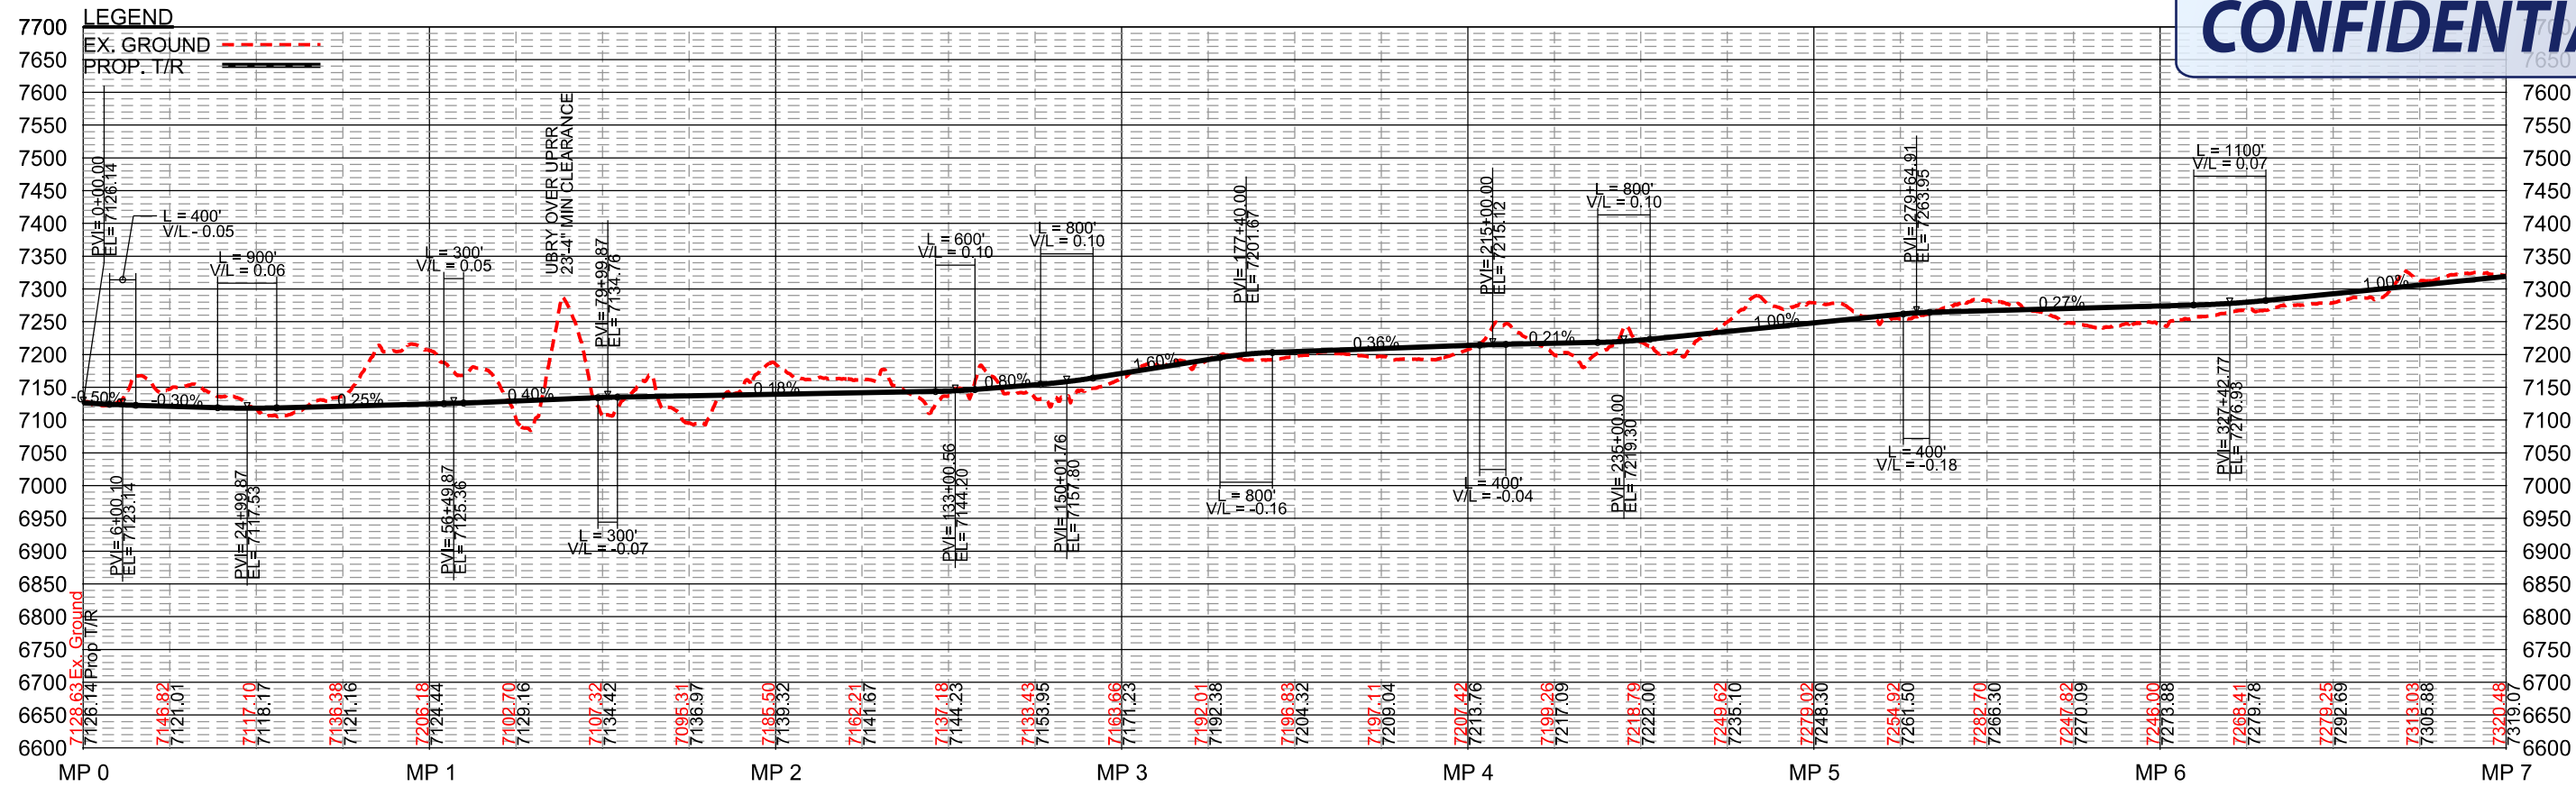


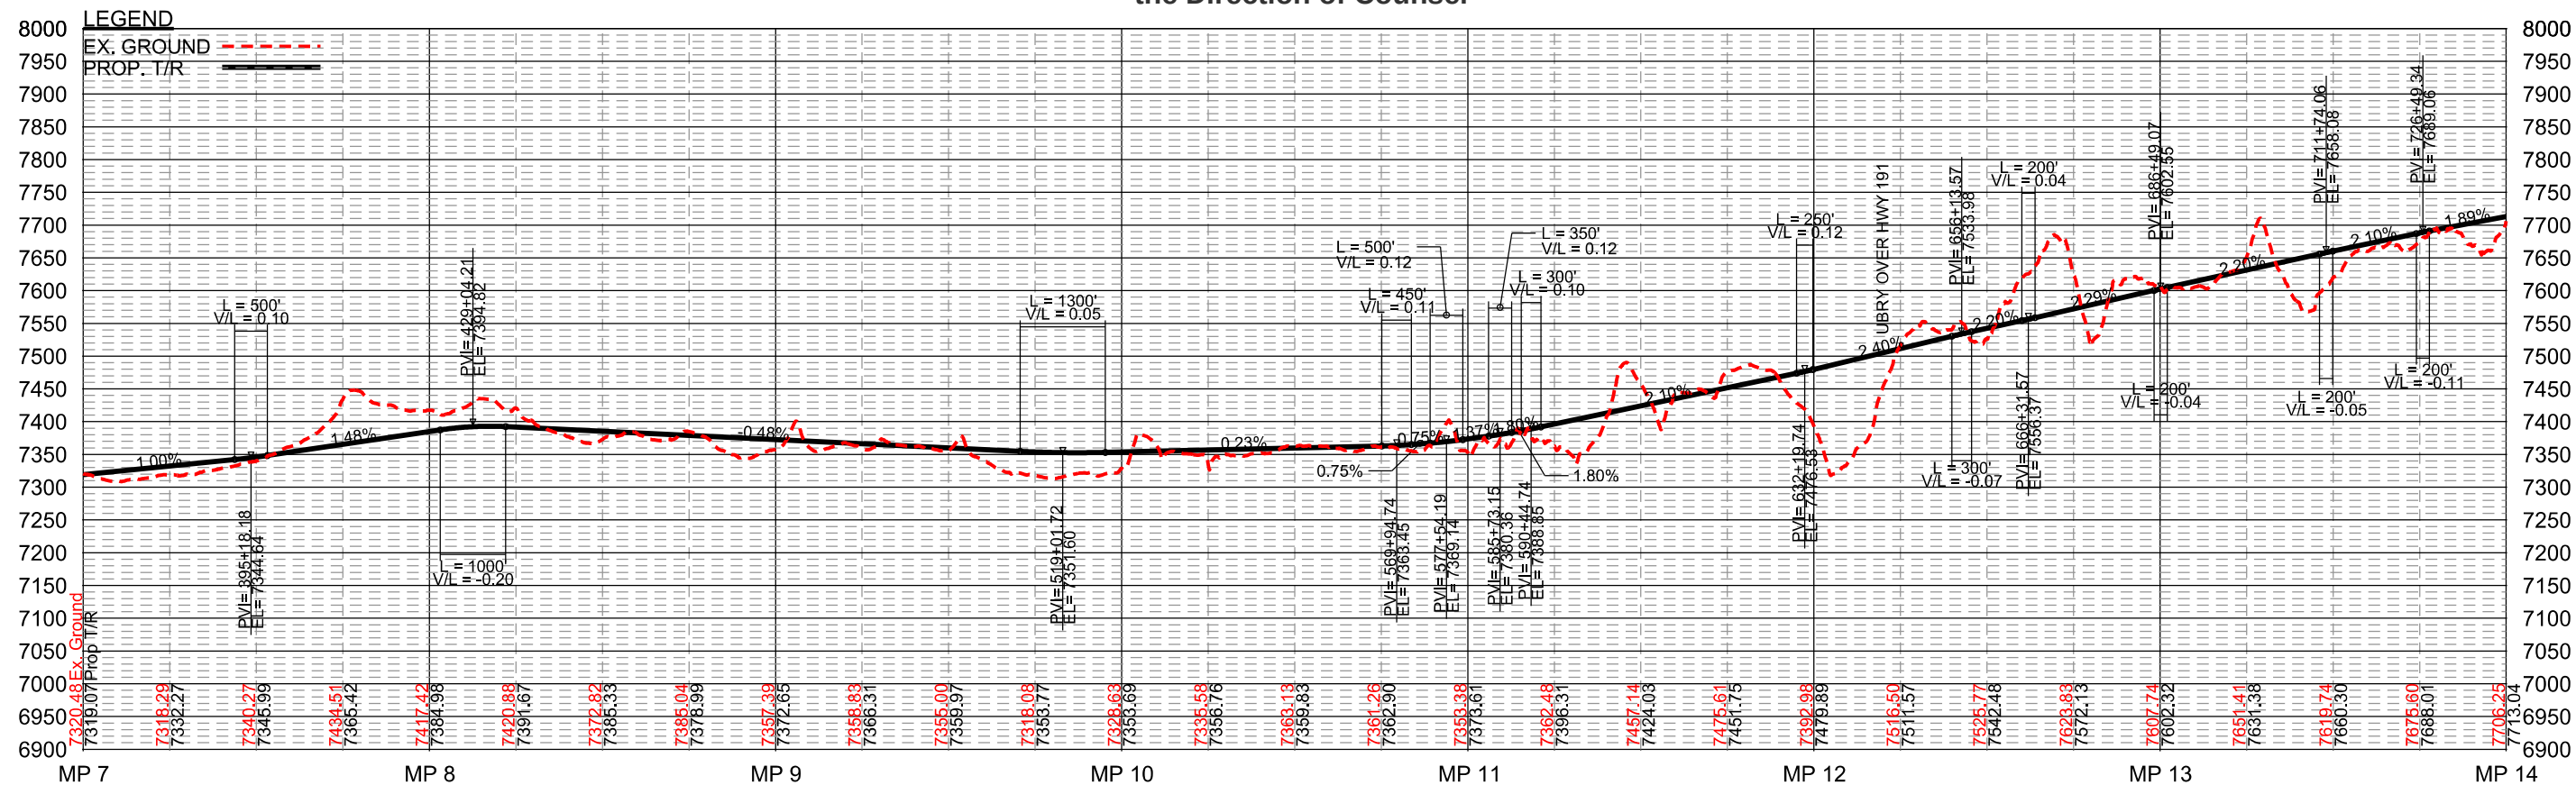


Privileged and Confidential - Prepared Under
the Direction of Counsel

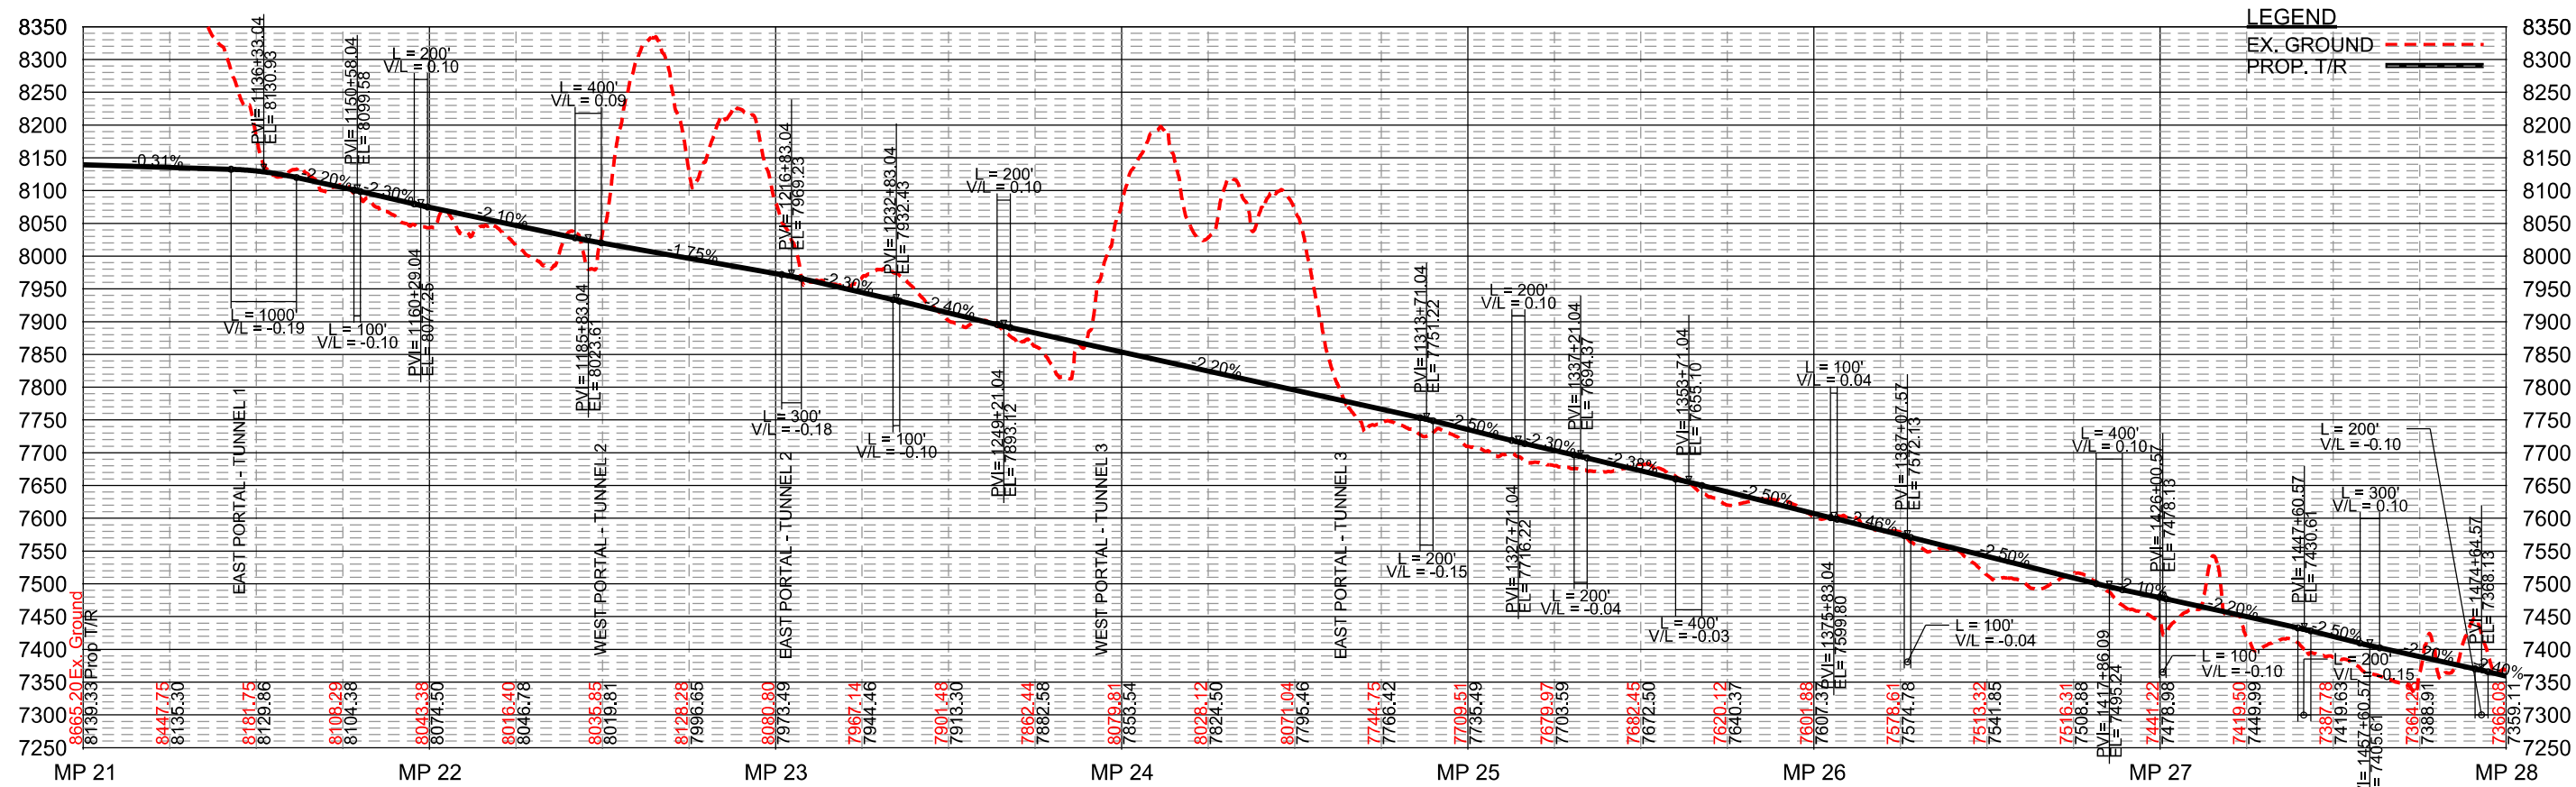


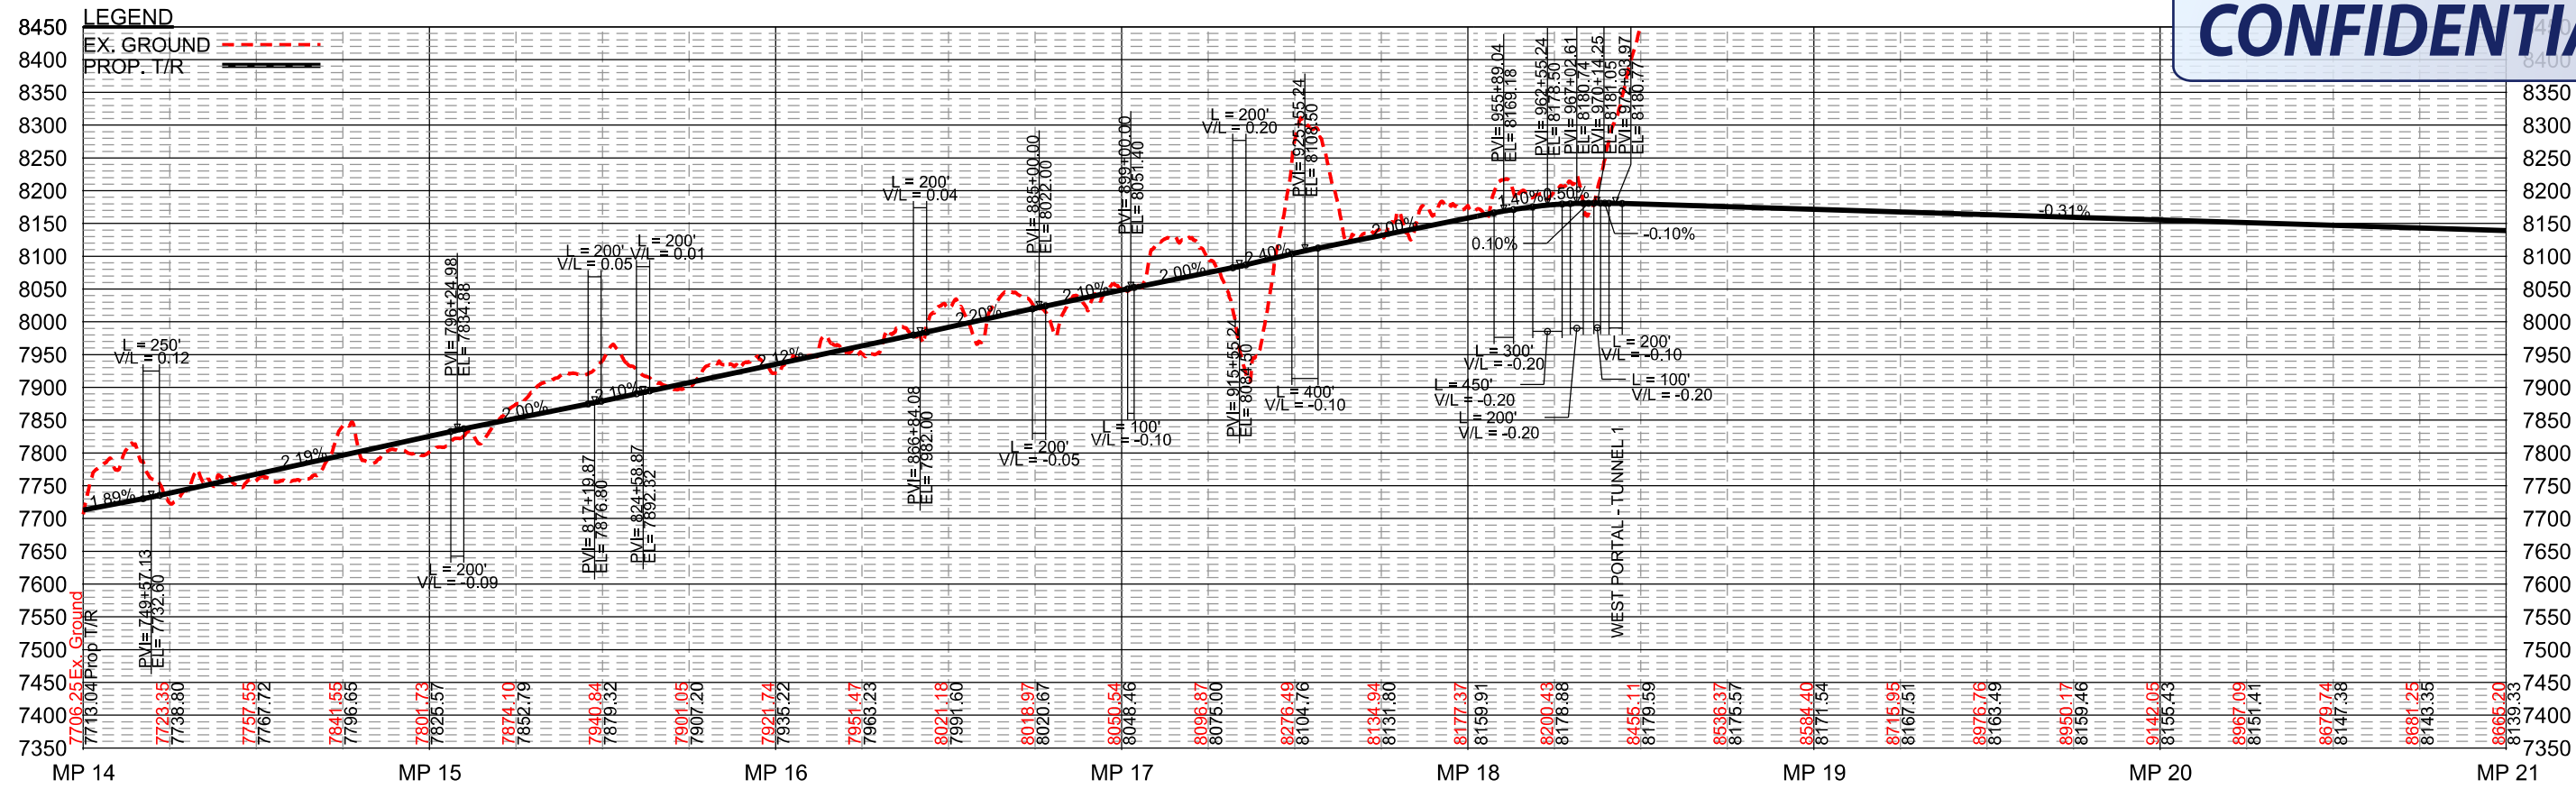

CONFIDENTIAL

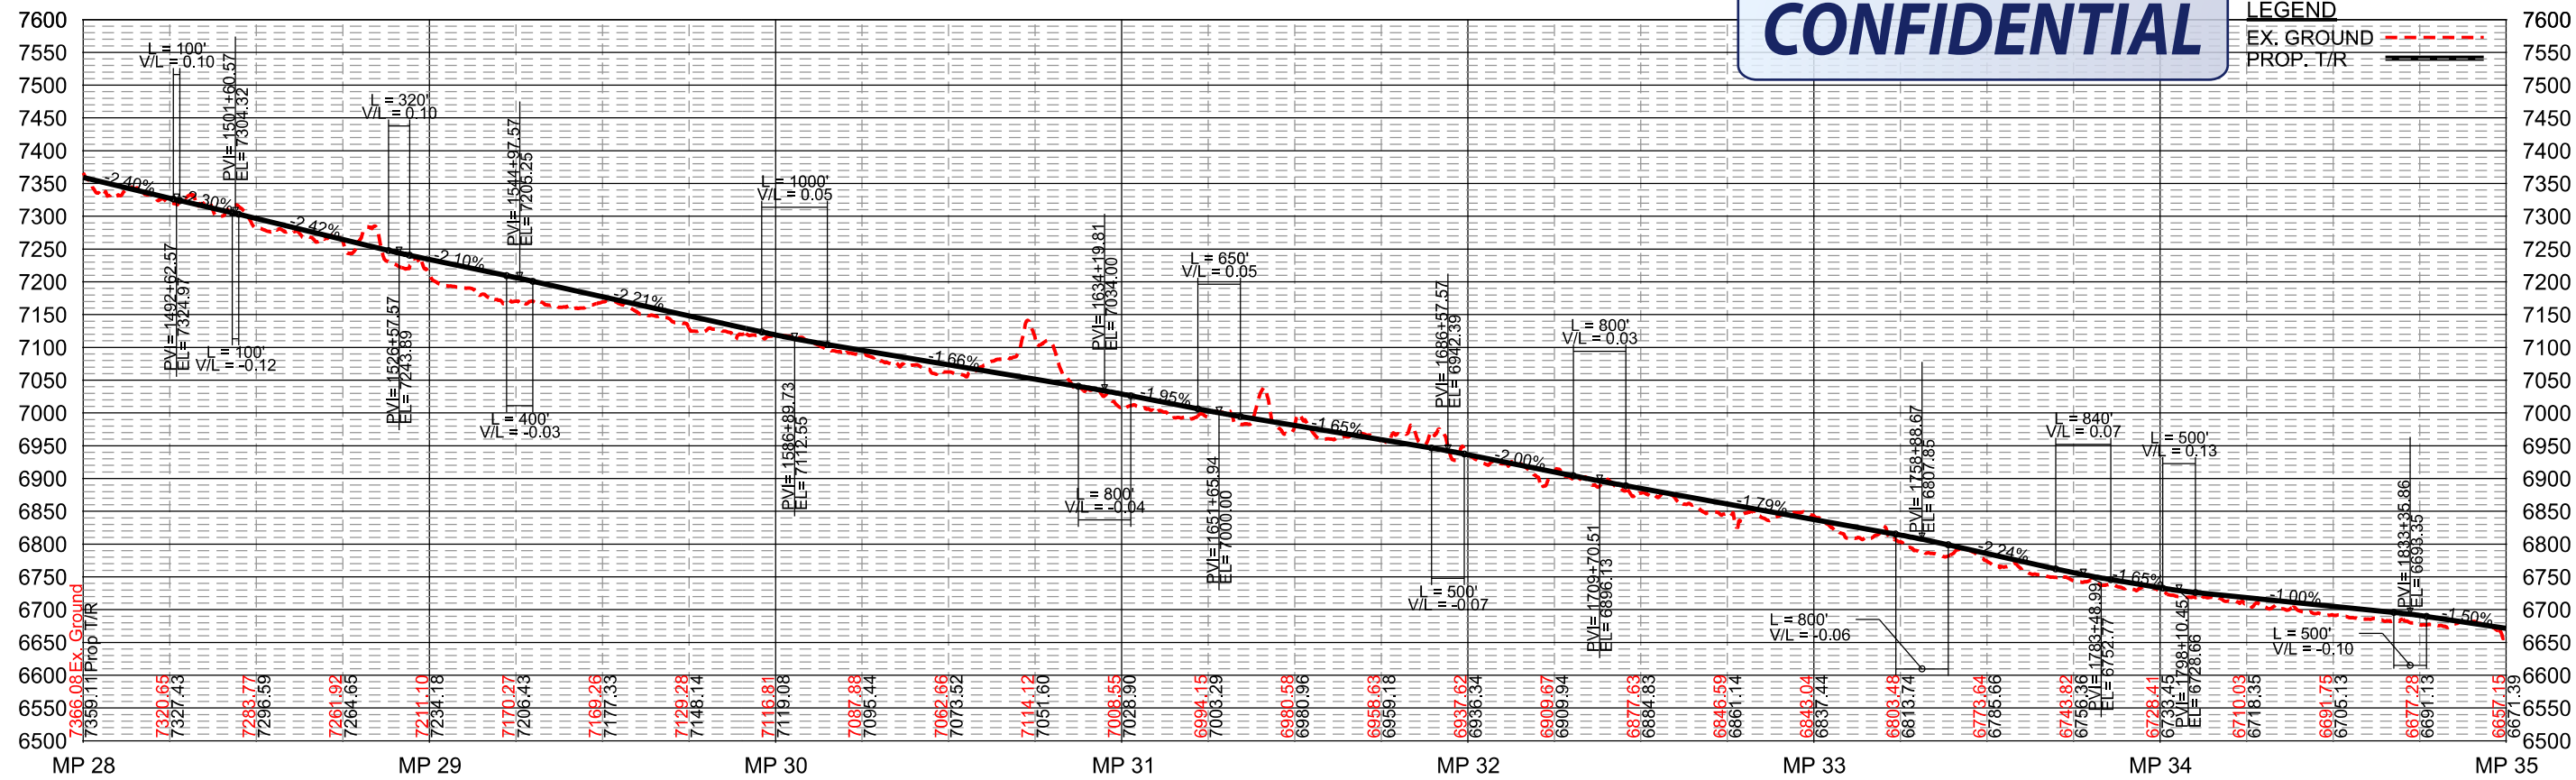

Privileged and Confidential - Prepared Under
the Direction of Counsel

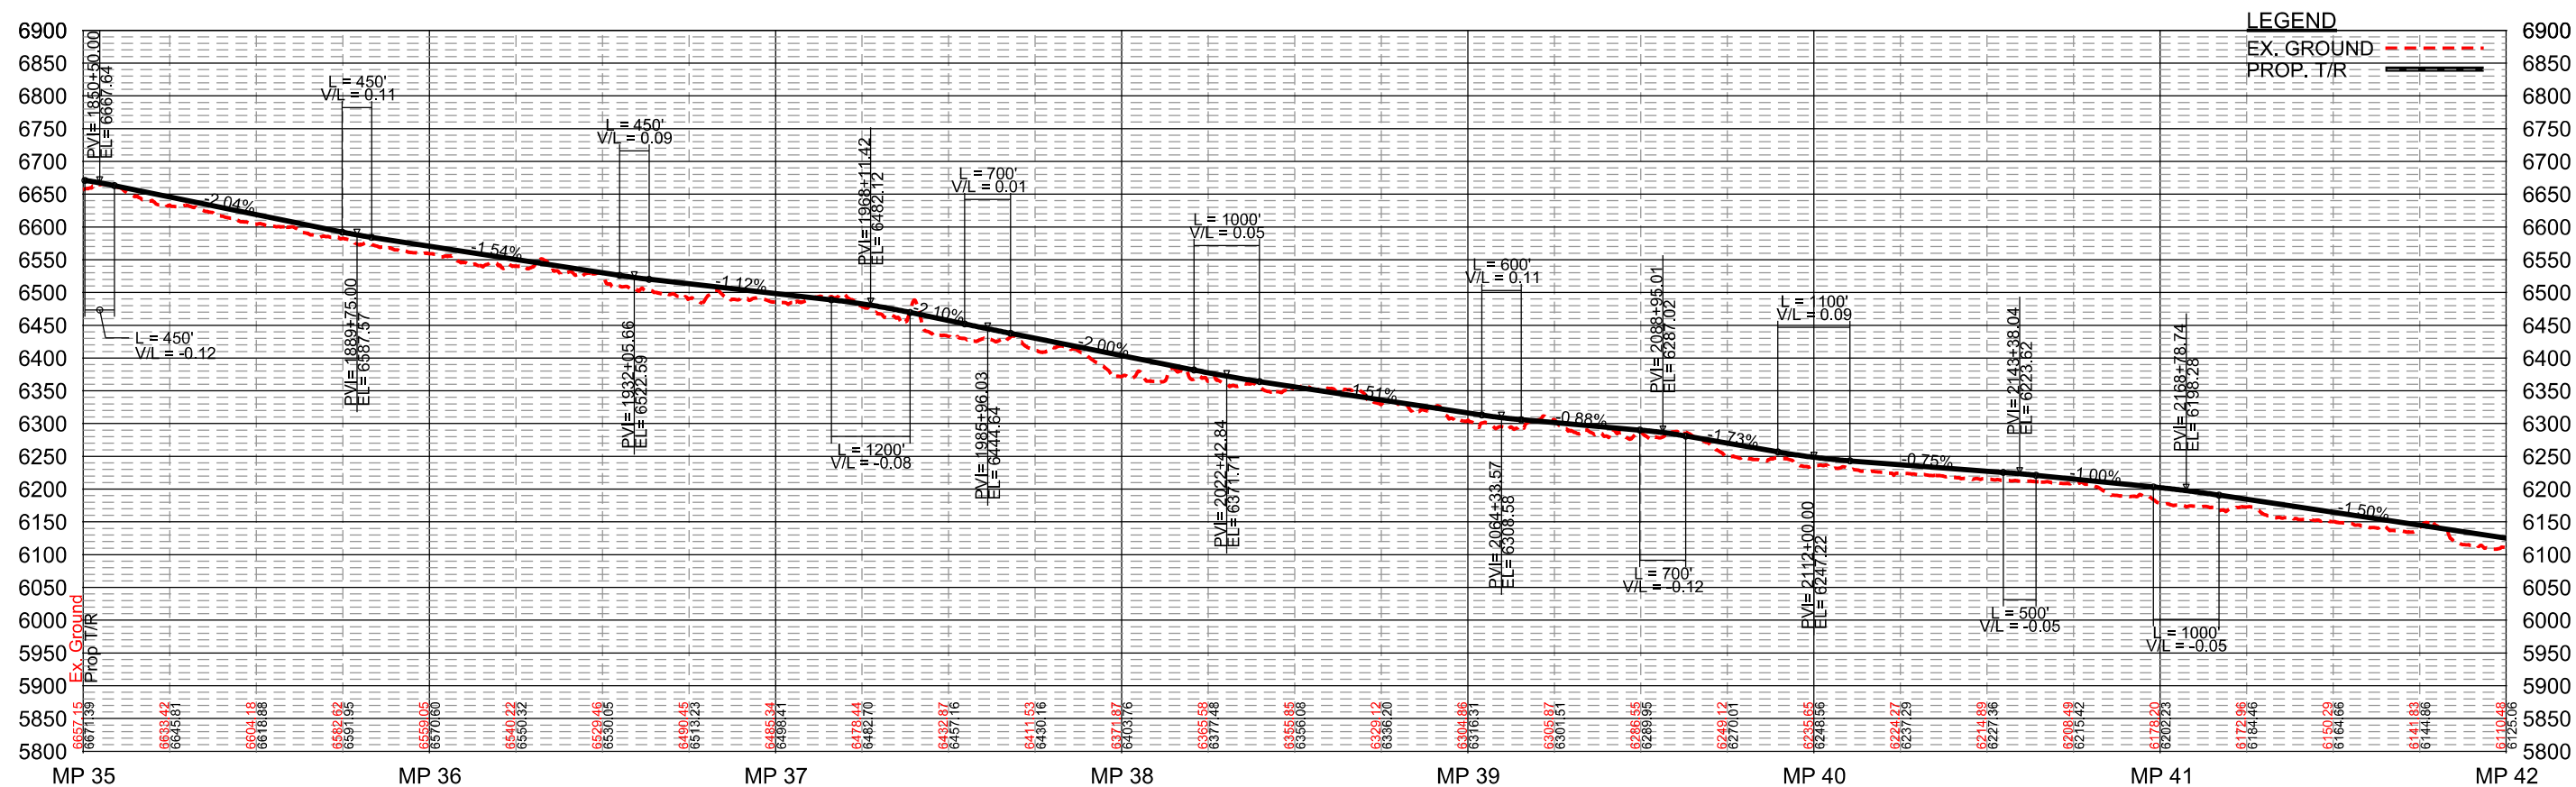


UINTA BASIN RAILWAY
INDIAN CANYON PROFILE EXHIBIT
May 22, 2019





SHEET NO.

3 OF 7

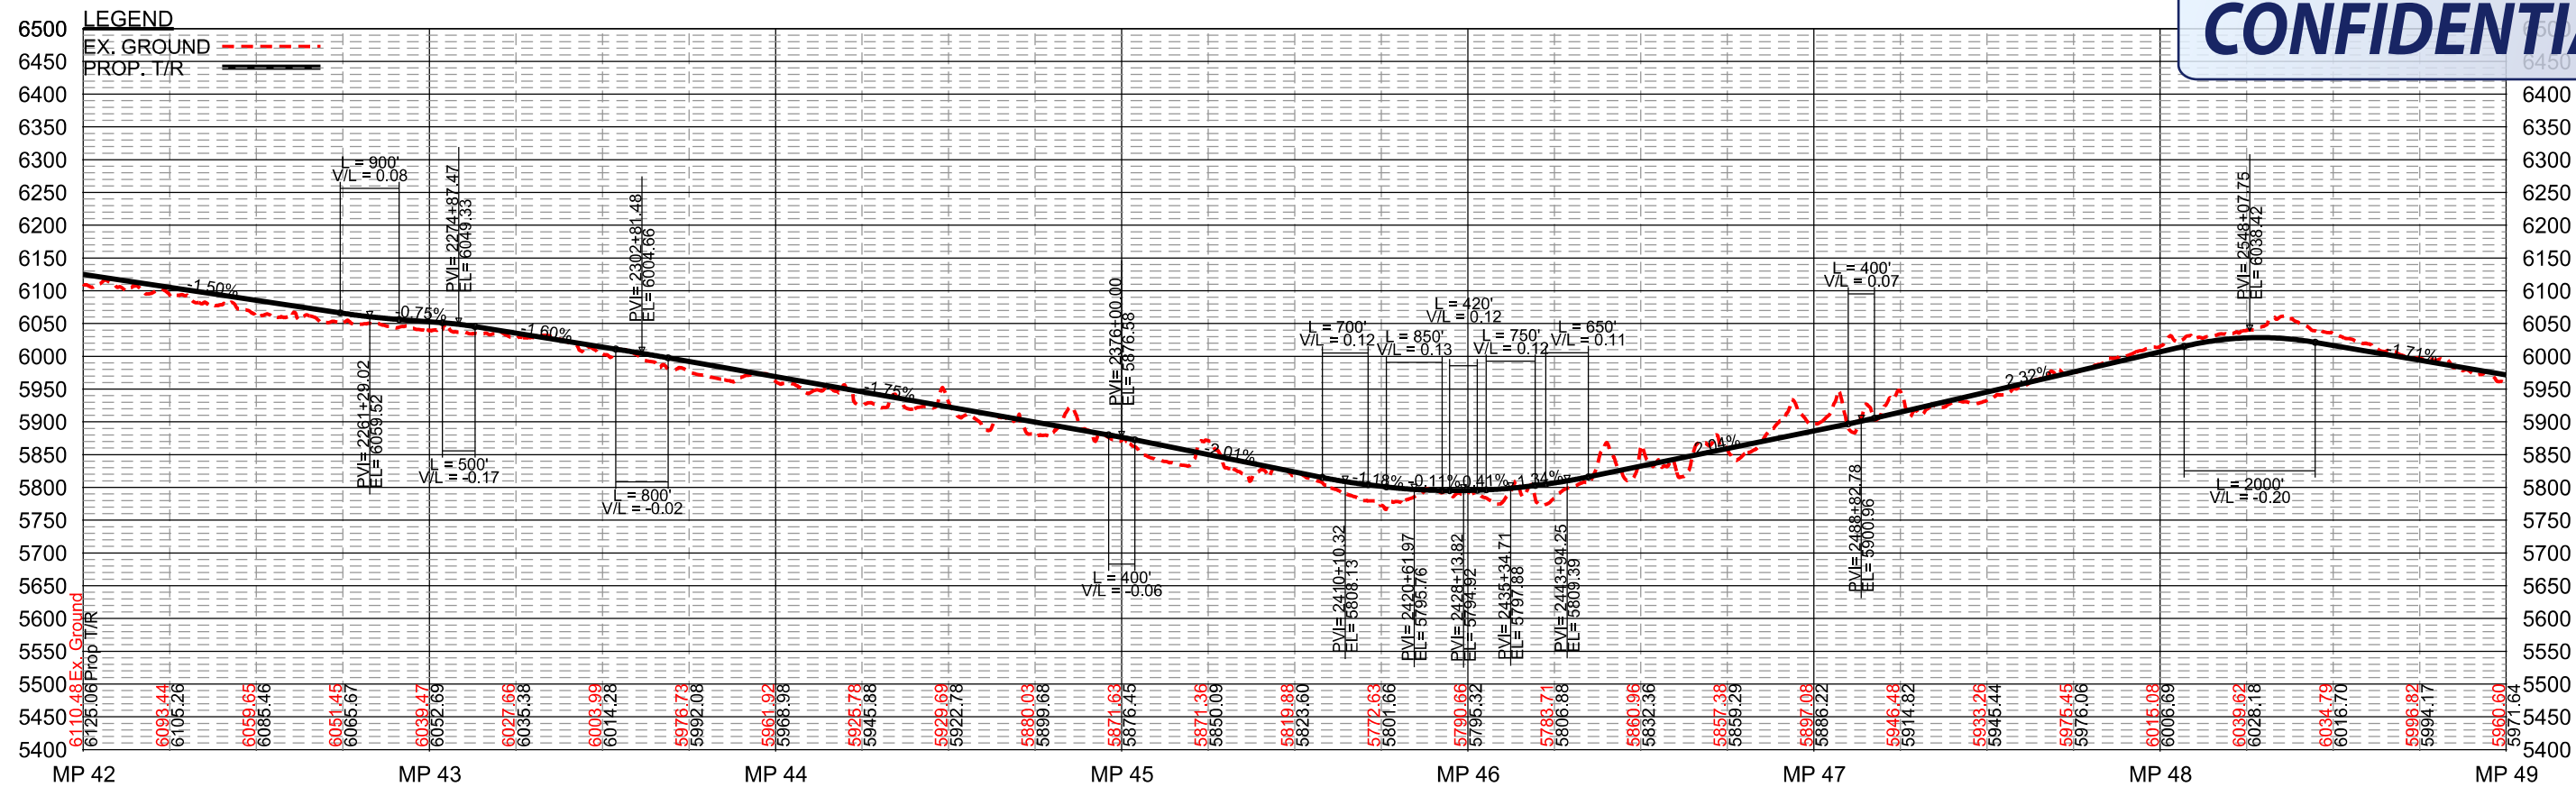


Privileged and Confidential - Prepared Under
the Direction of Counsel

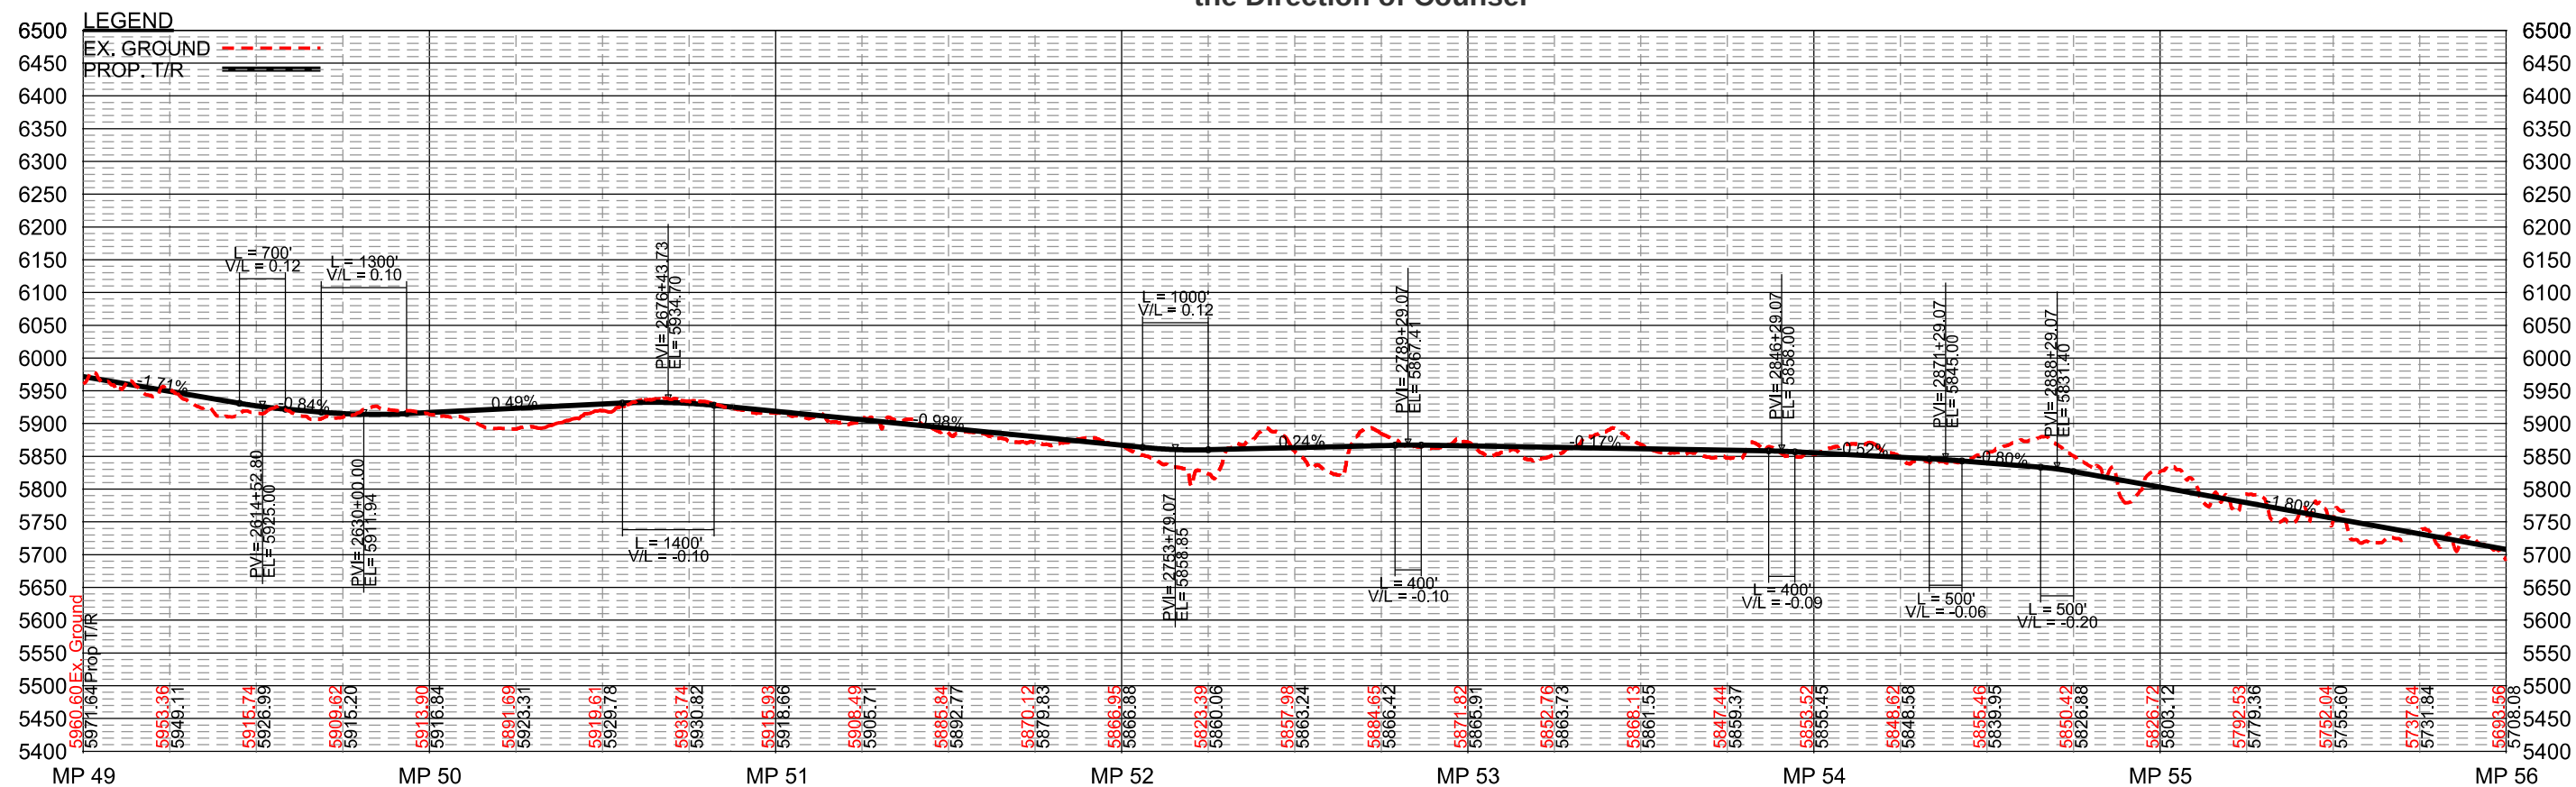

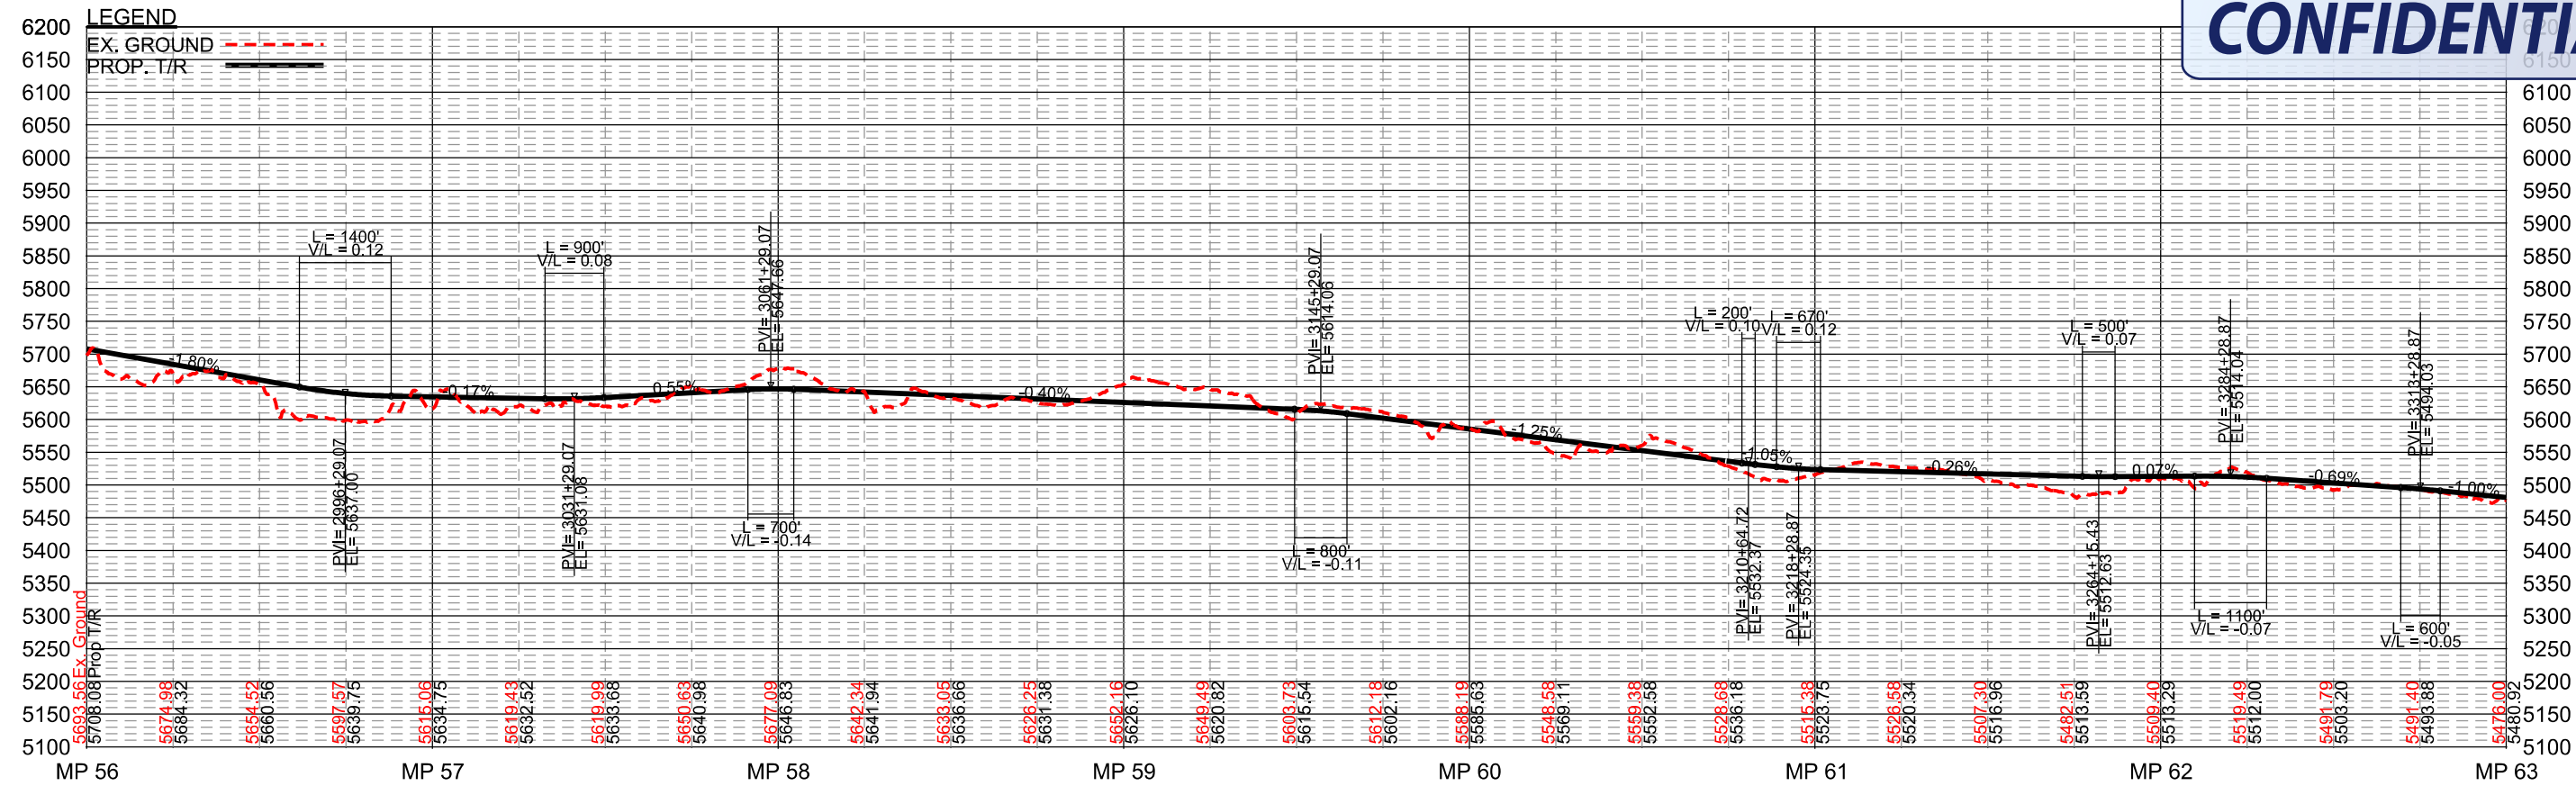


Privileged and Confidential - Prepared Under
the Direction of Counsel


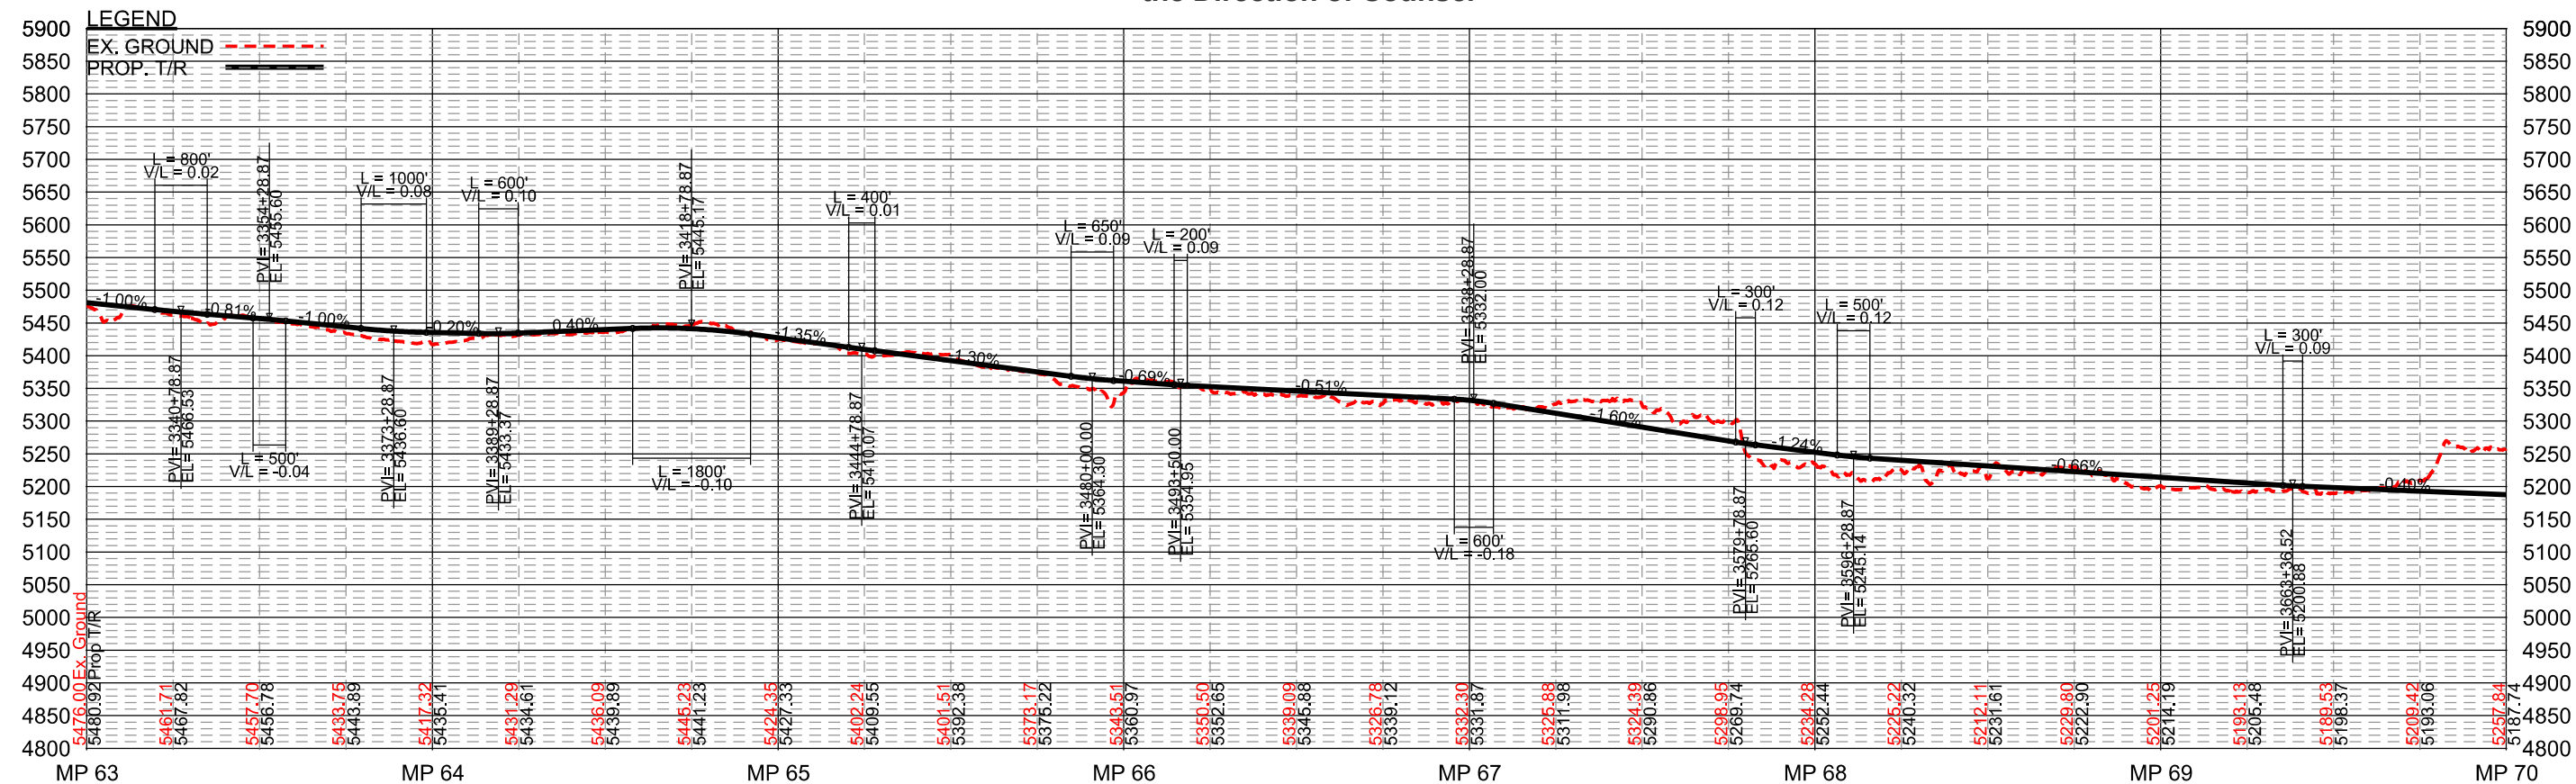


UINTA BASIN RAILWAY
INDIAN CANYON PROFILE EXHIBIT
May 22, 2019



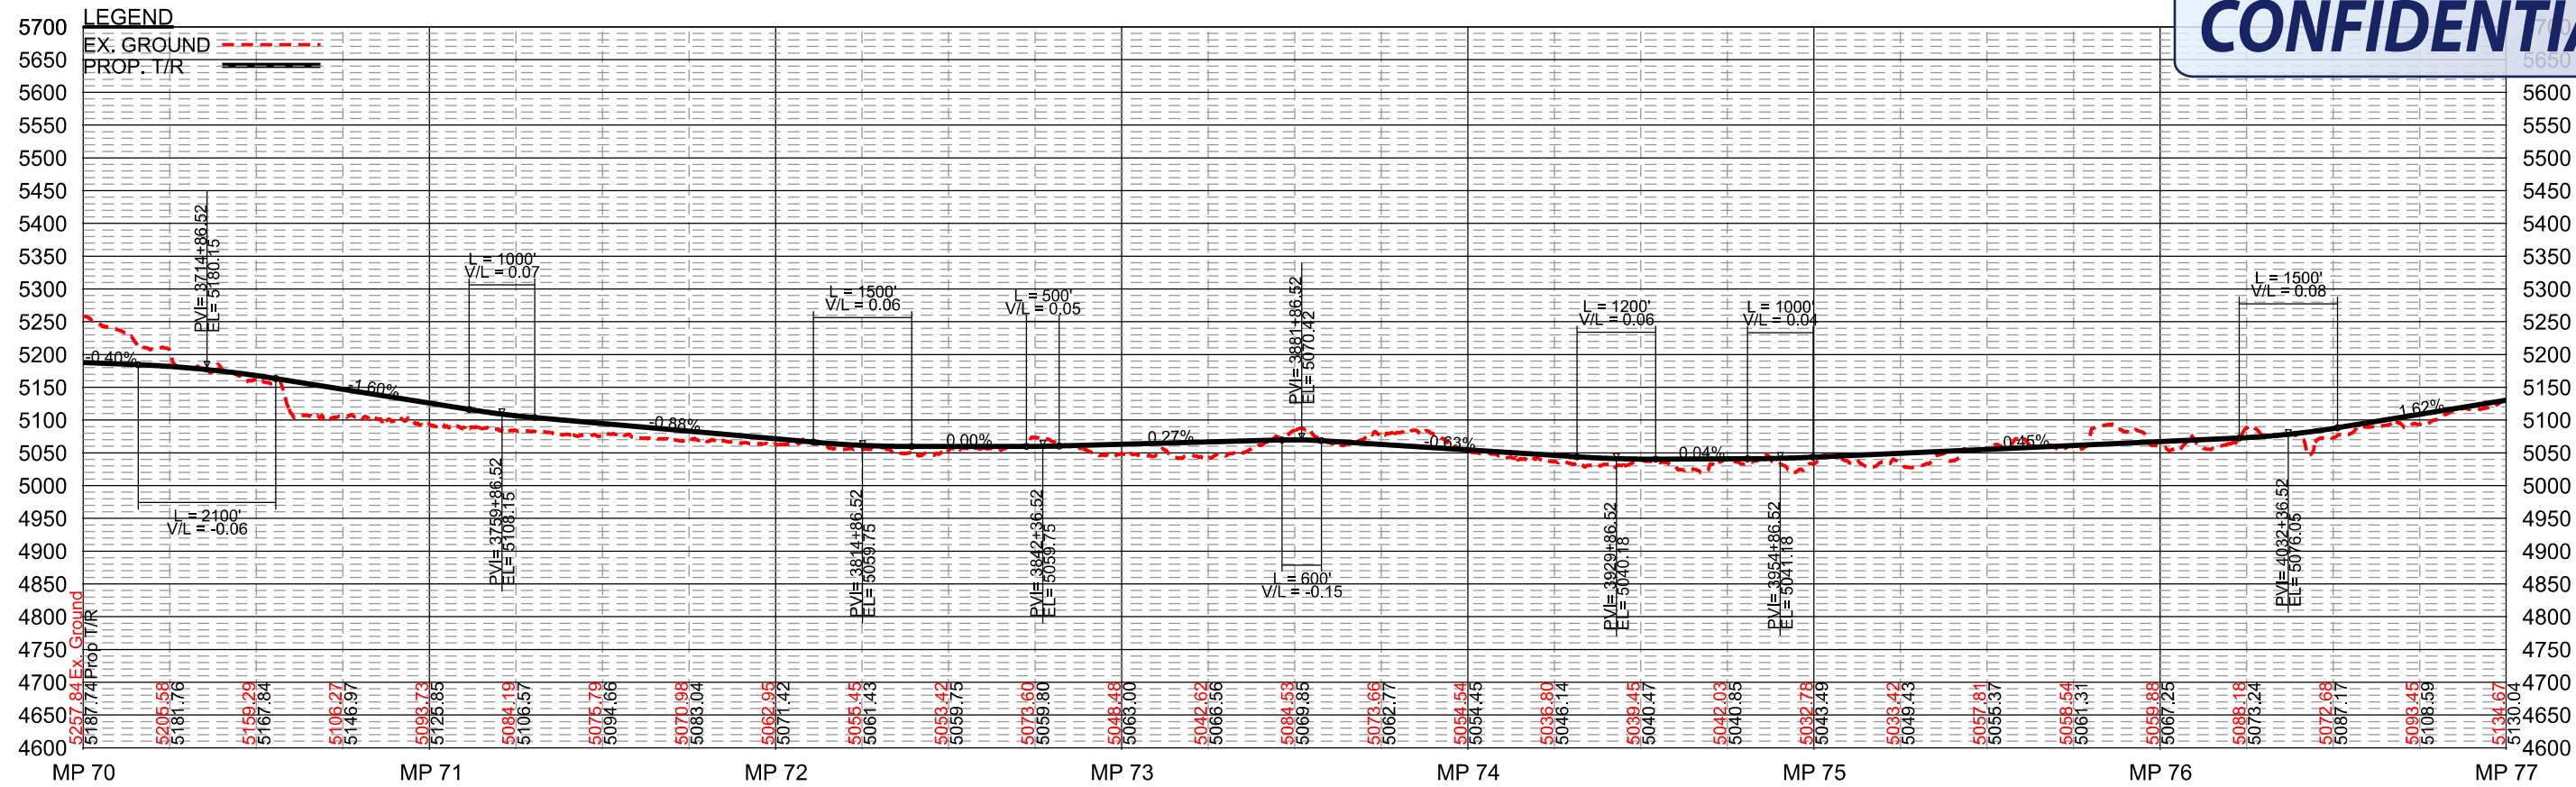

Privileged and Confidential - Prepared Under
the Direction of Counsel

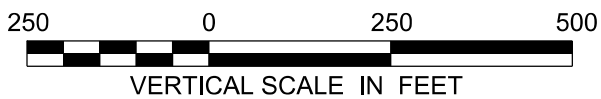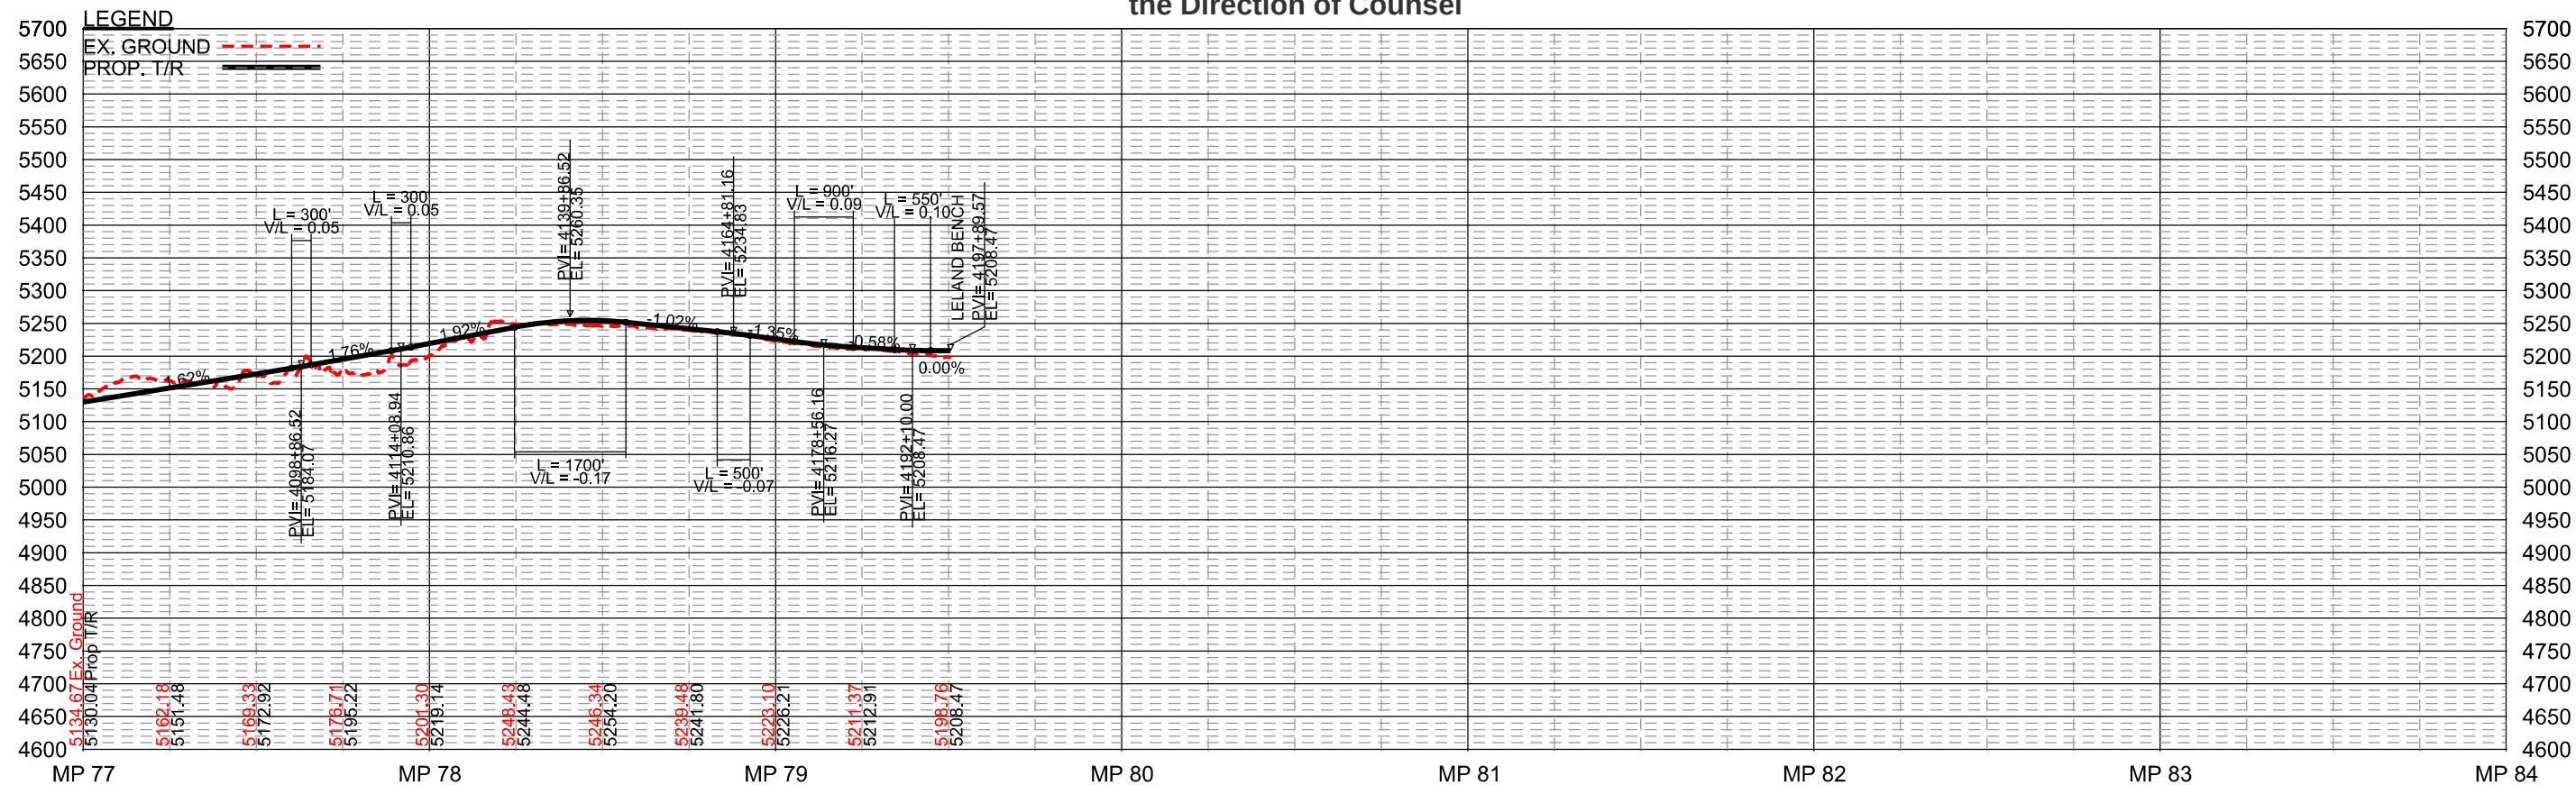


UINTA BASIN RAILWAY
INDIAN CANYON PROFILE EXHIBIT
May 22, 2019



KYUNE WYE PROFILE

CONFIDENTIAL

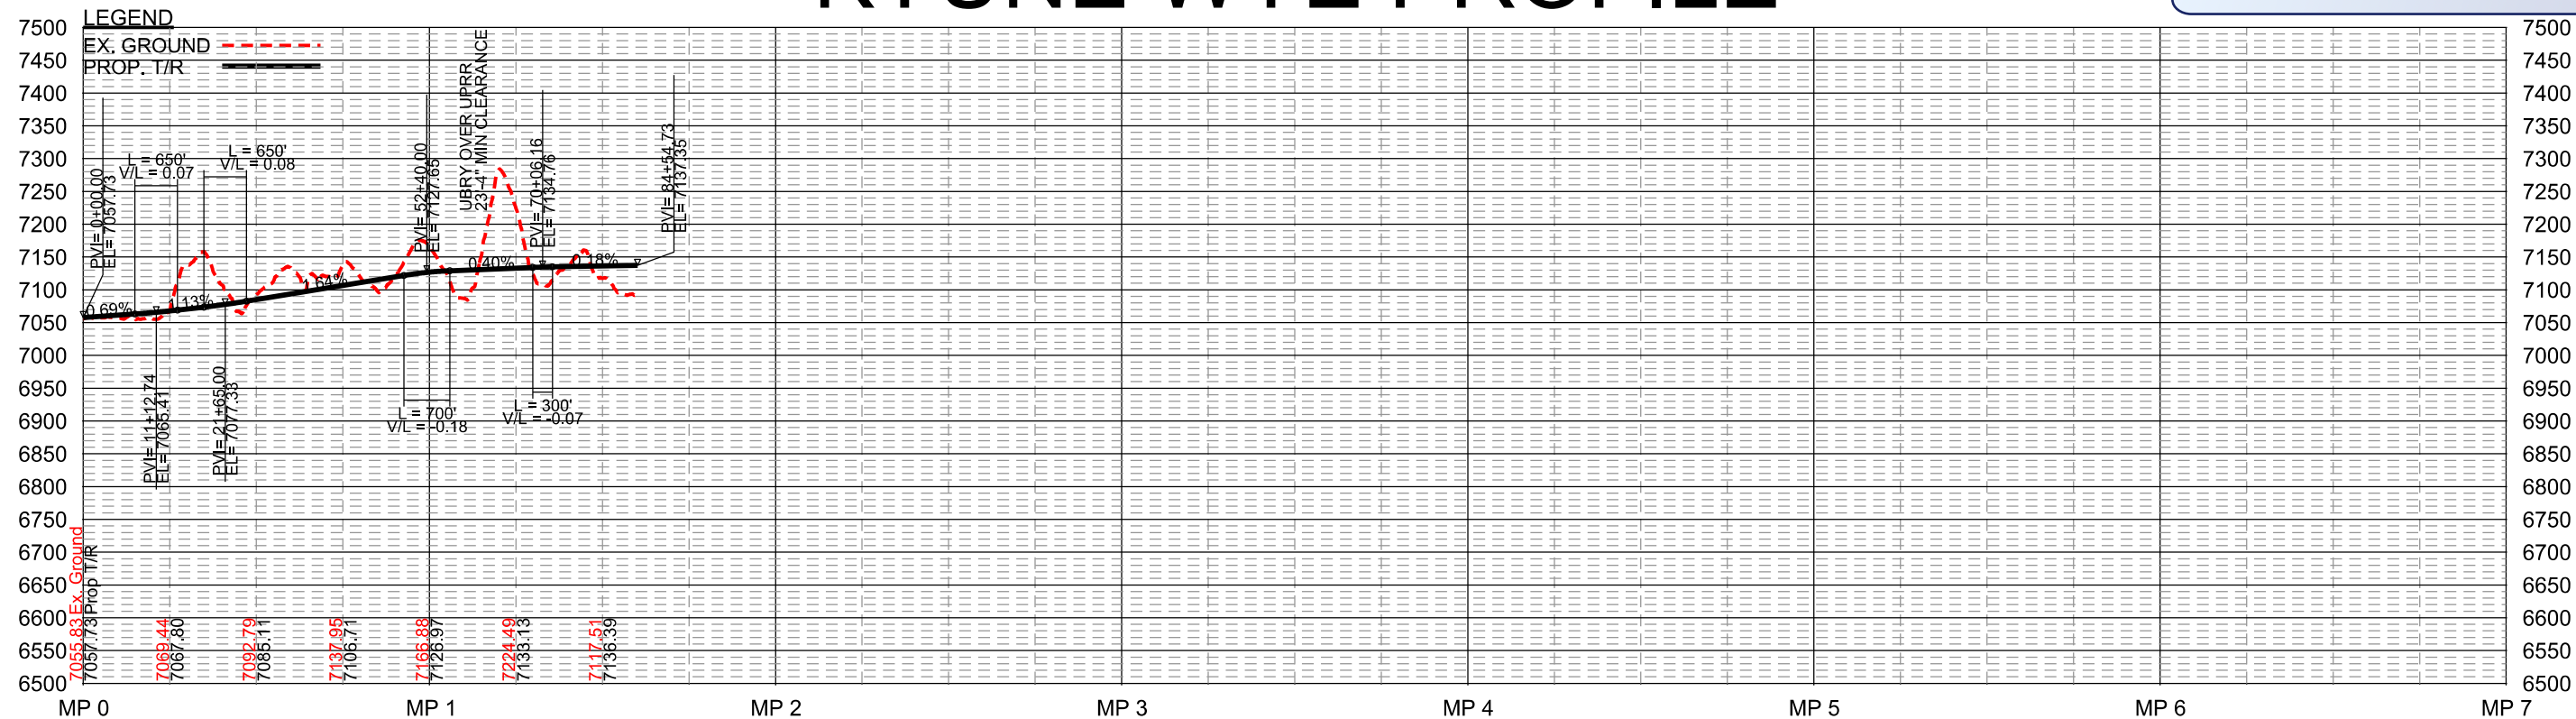

Privileged and Confidential - Prepared Under
the Direction of Counsel



UINTA BASIN RAILWAY
INDIAN CANYON PROFILE EXHIBIT
May 22, 2019

