



CONFIDENTIAL

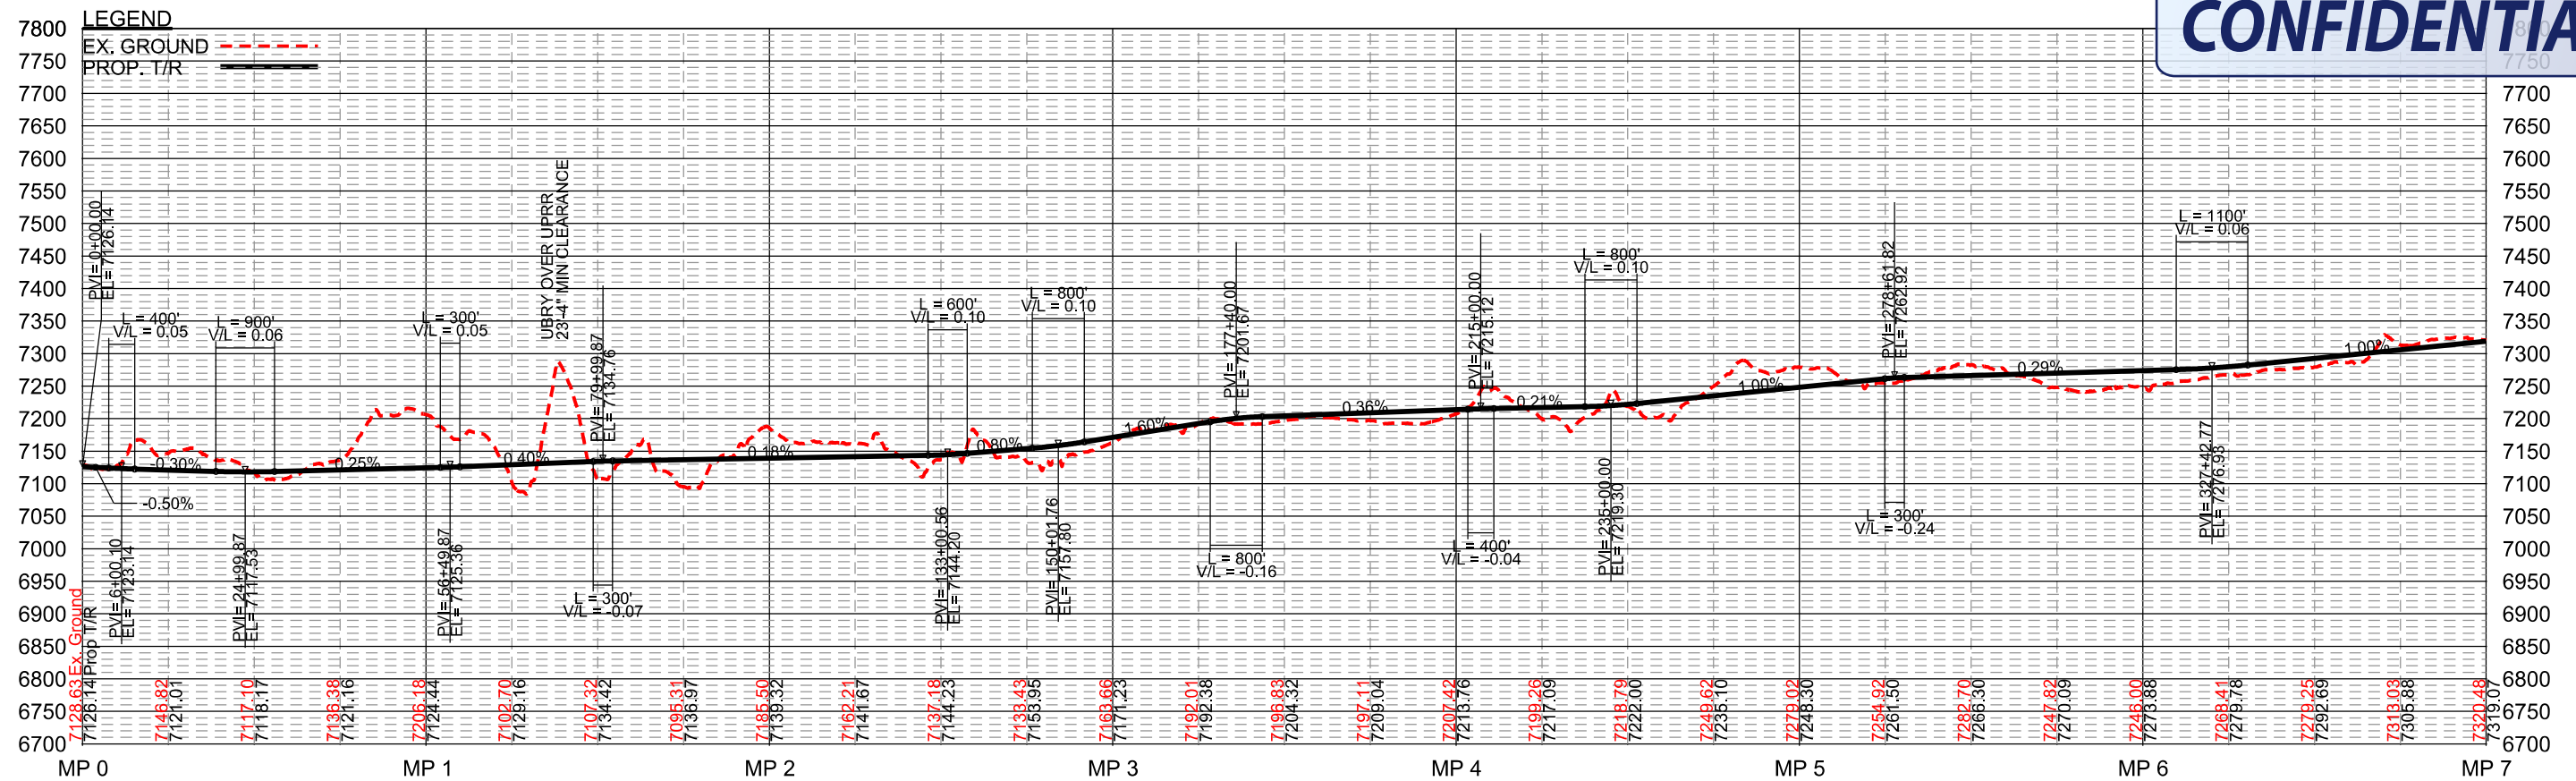

**Privileged and Confidential - Prepared Under
the Direction of Counsel**

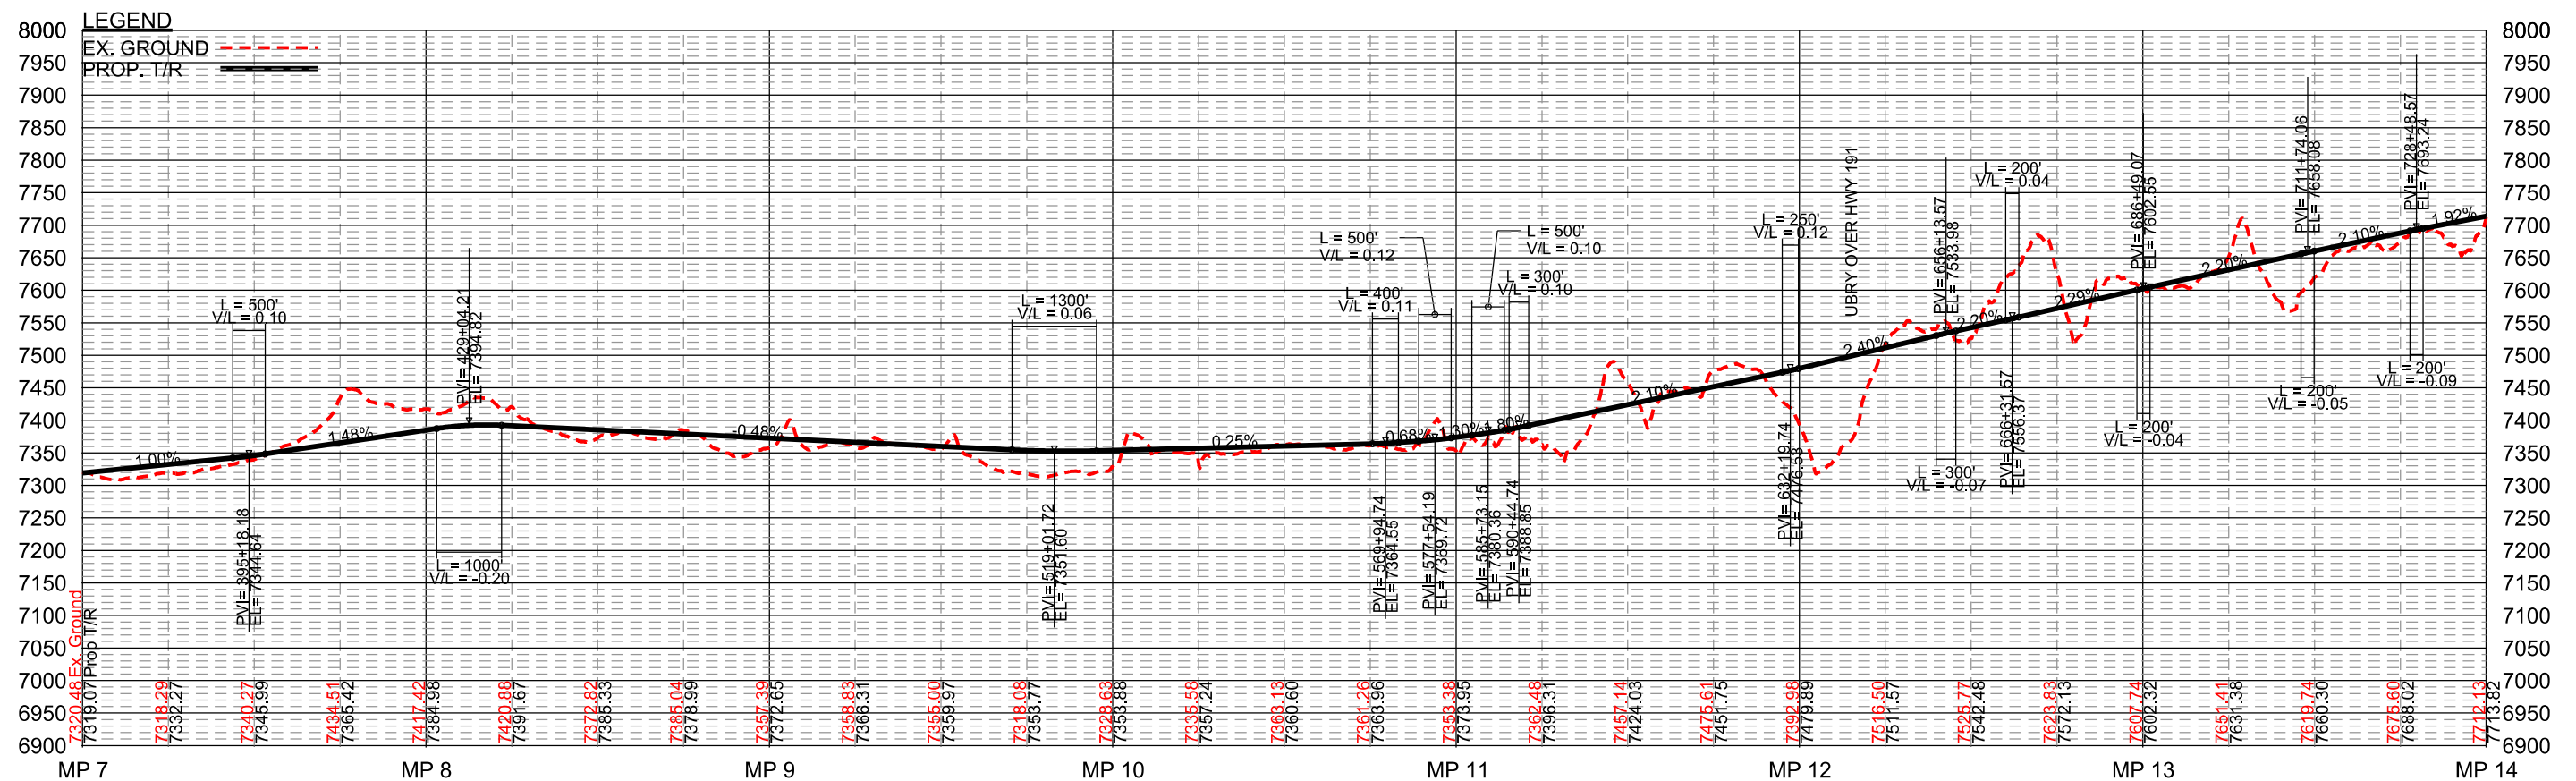


DRAFT

UINTA BASIN RAILWAY
WELLS DRAW PROFILE EXHIBIT
April 30, 2019




SHEET NO.

1 OF 8

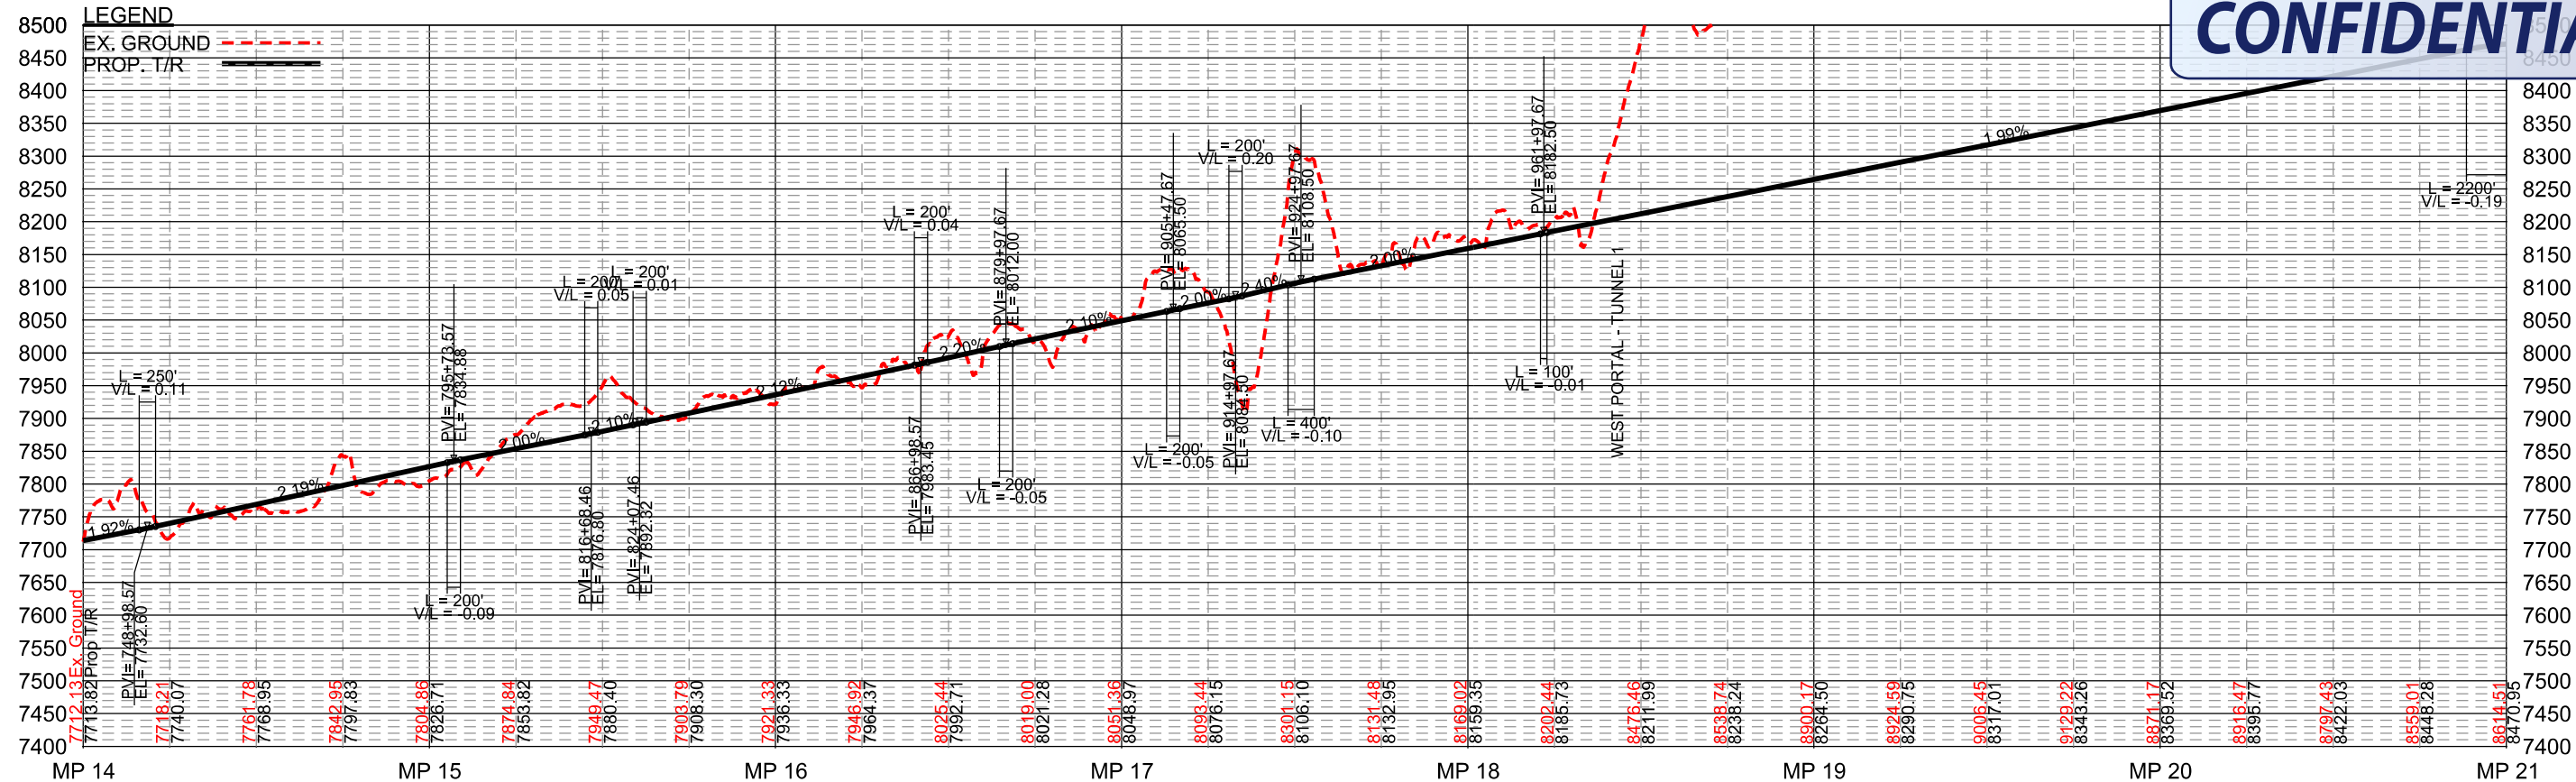


Privileged and Confidential - Prepared Under
the Direction of Counsel

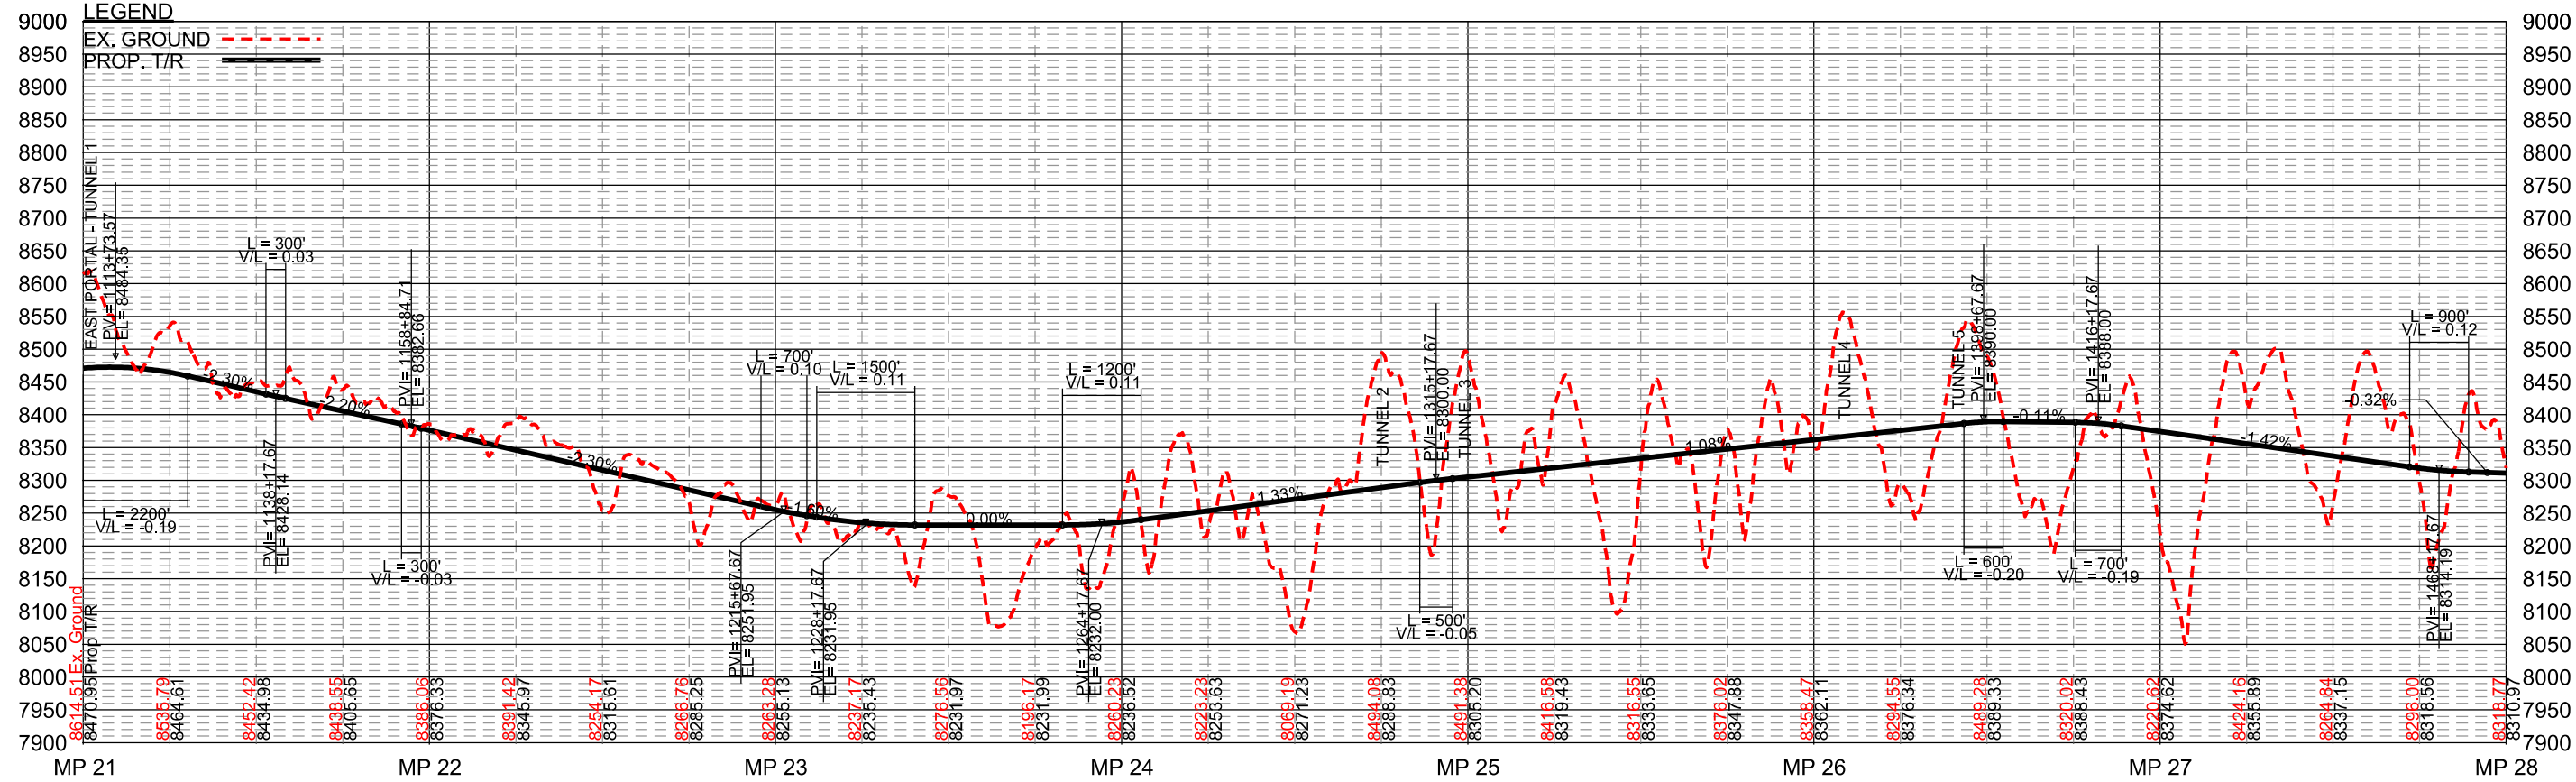


DRAFT

UINTA BASIN RAILWAY
WELLS DRAW PROFILE EXHIBIT
April 30, 2019

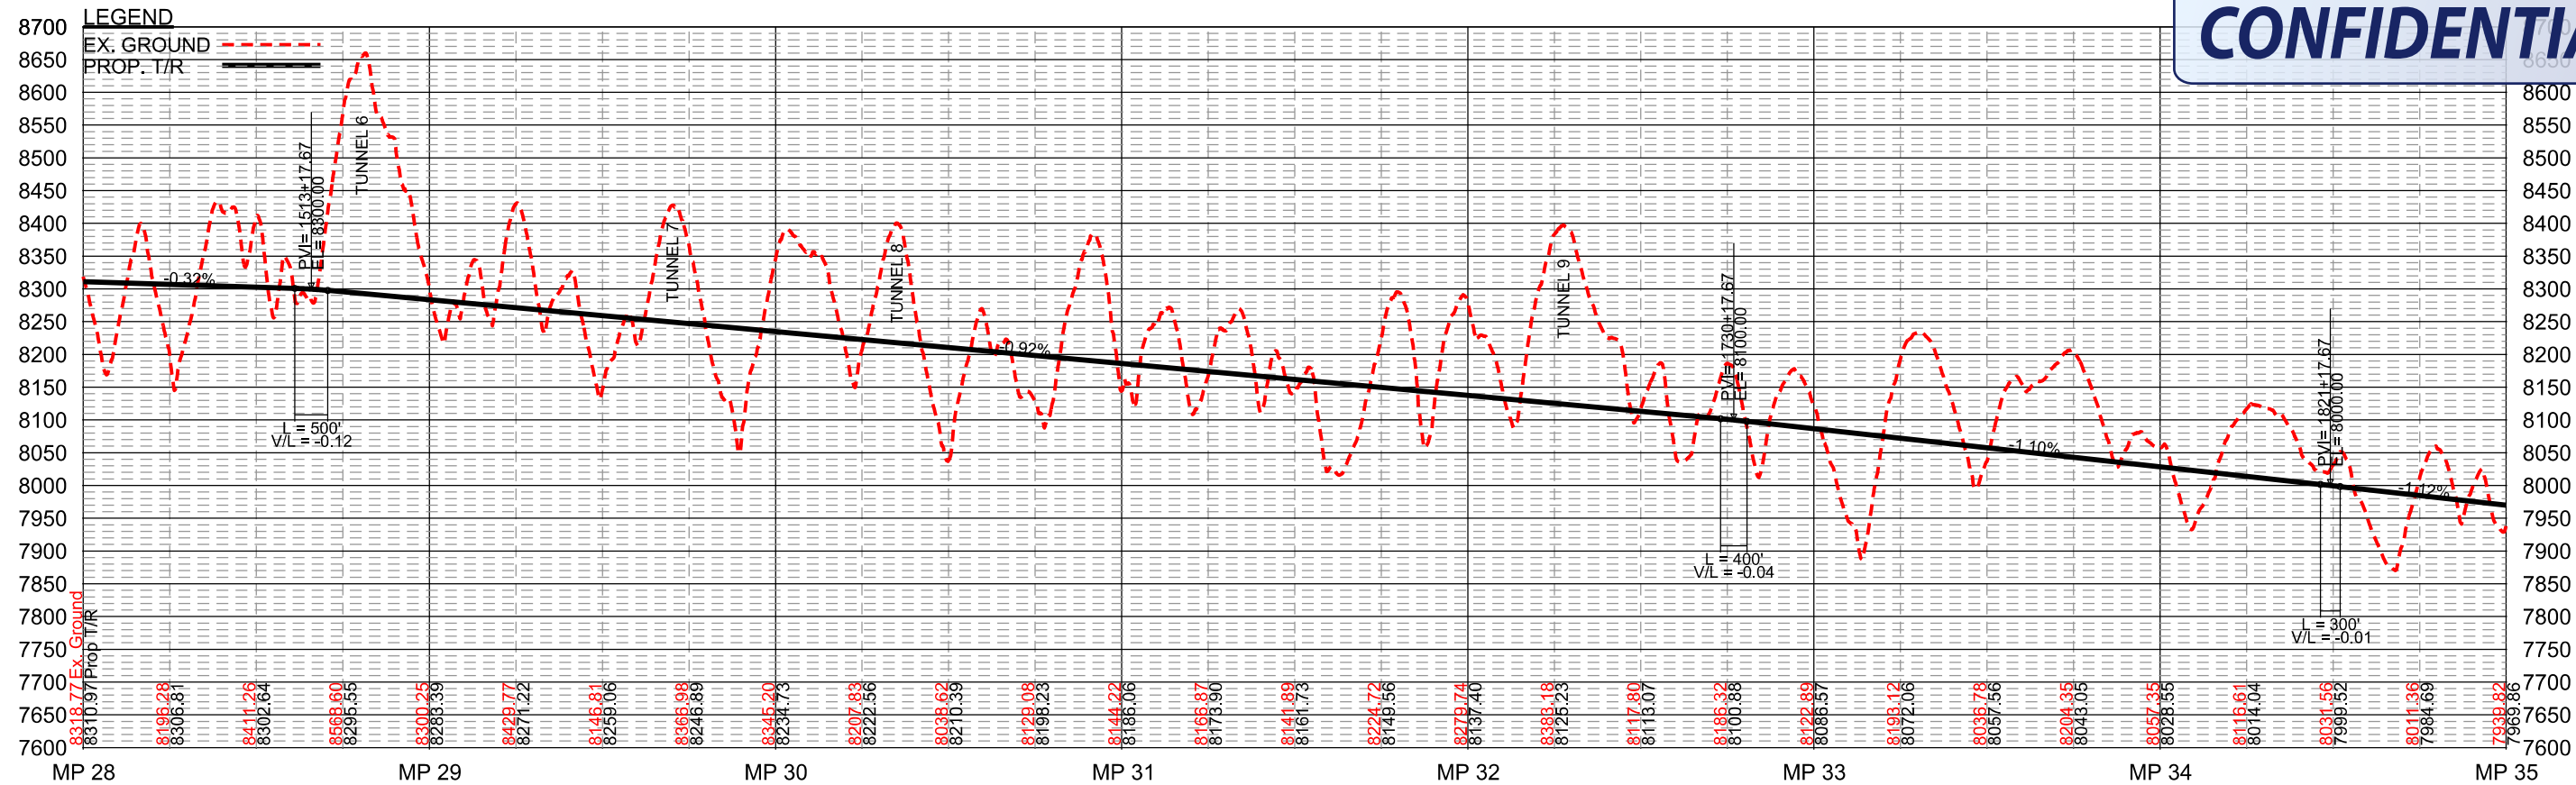

Privileged and Confidential - Prepared Under
the Direction of Counsel

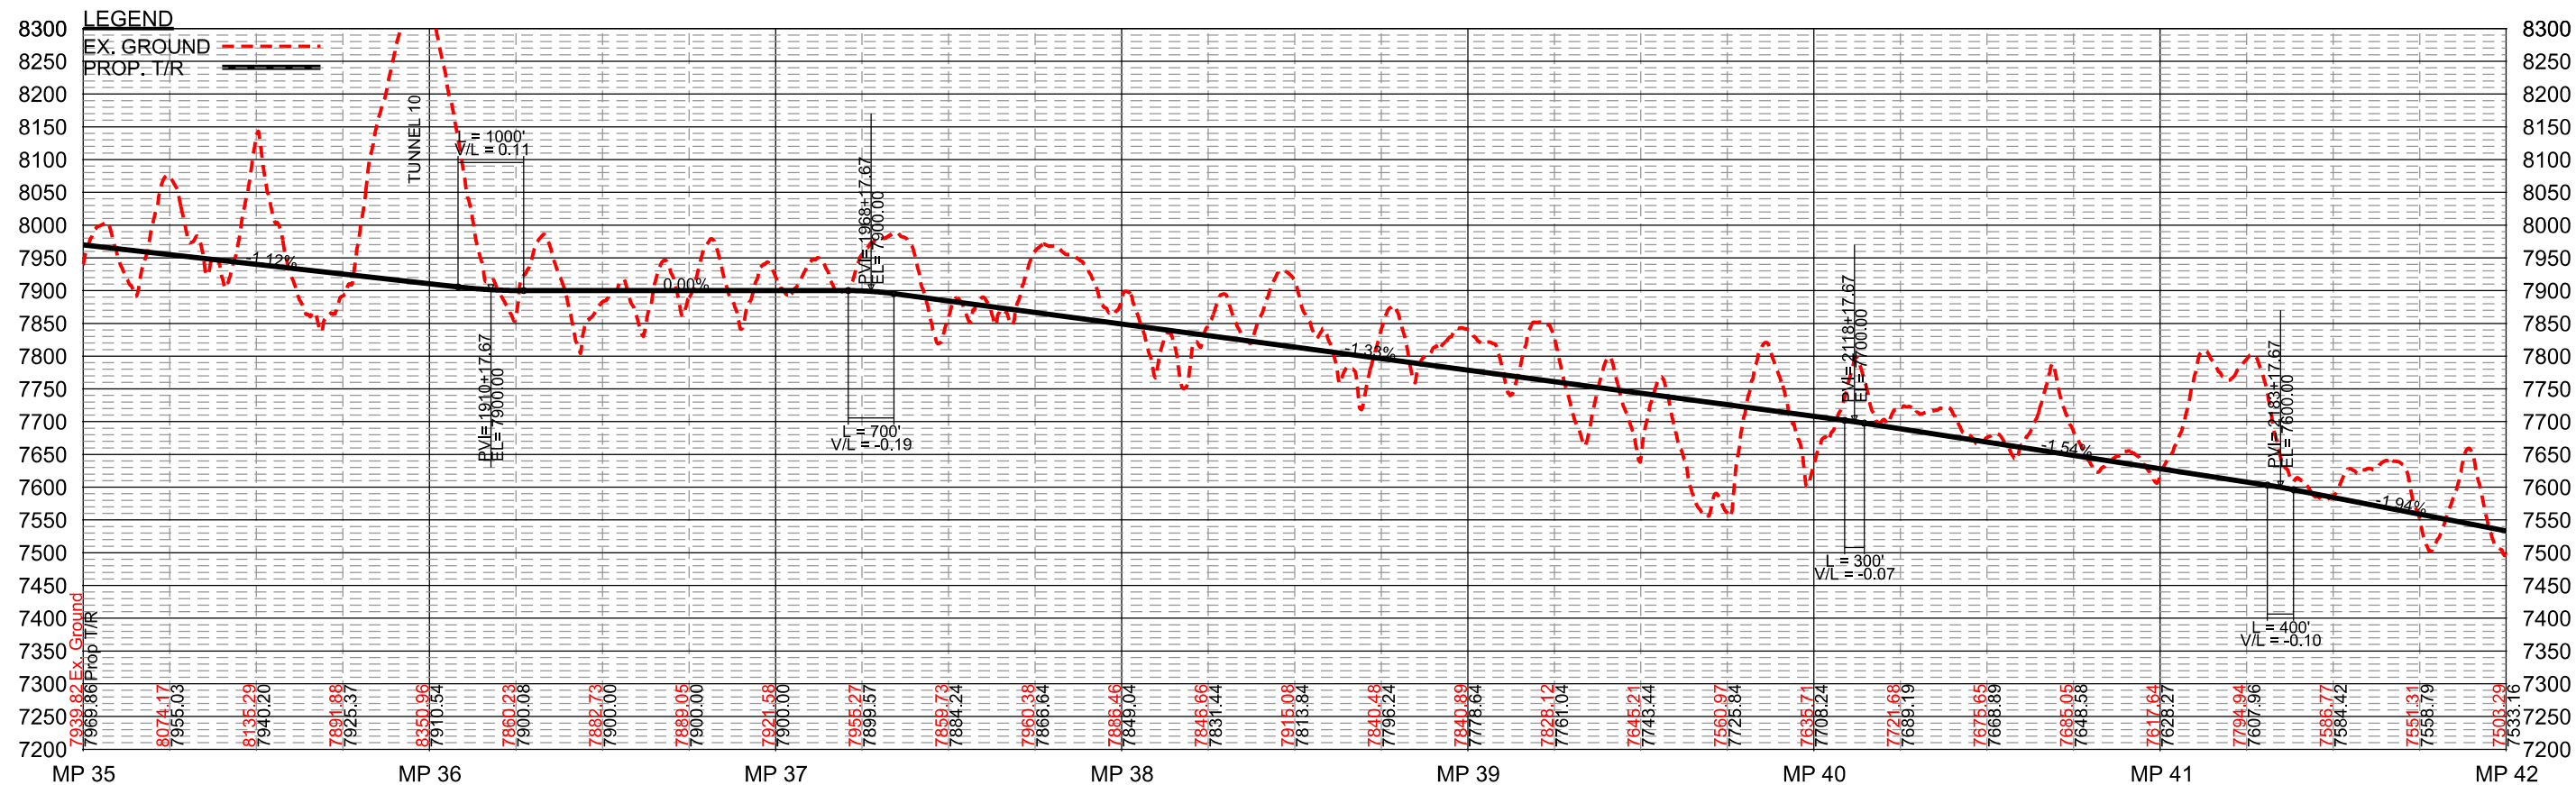


DRAFT

UINTA BASIN RAILWAY
WELLS DRAW PROFILE EXHIBIT
April 30, 2019




SHEET NO.

3 OF 8

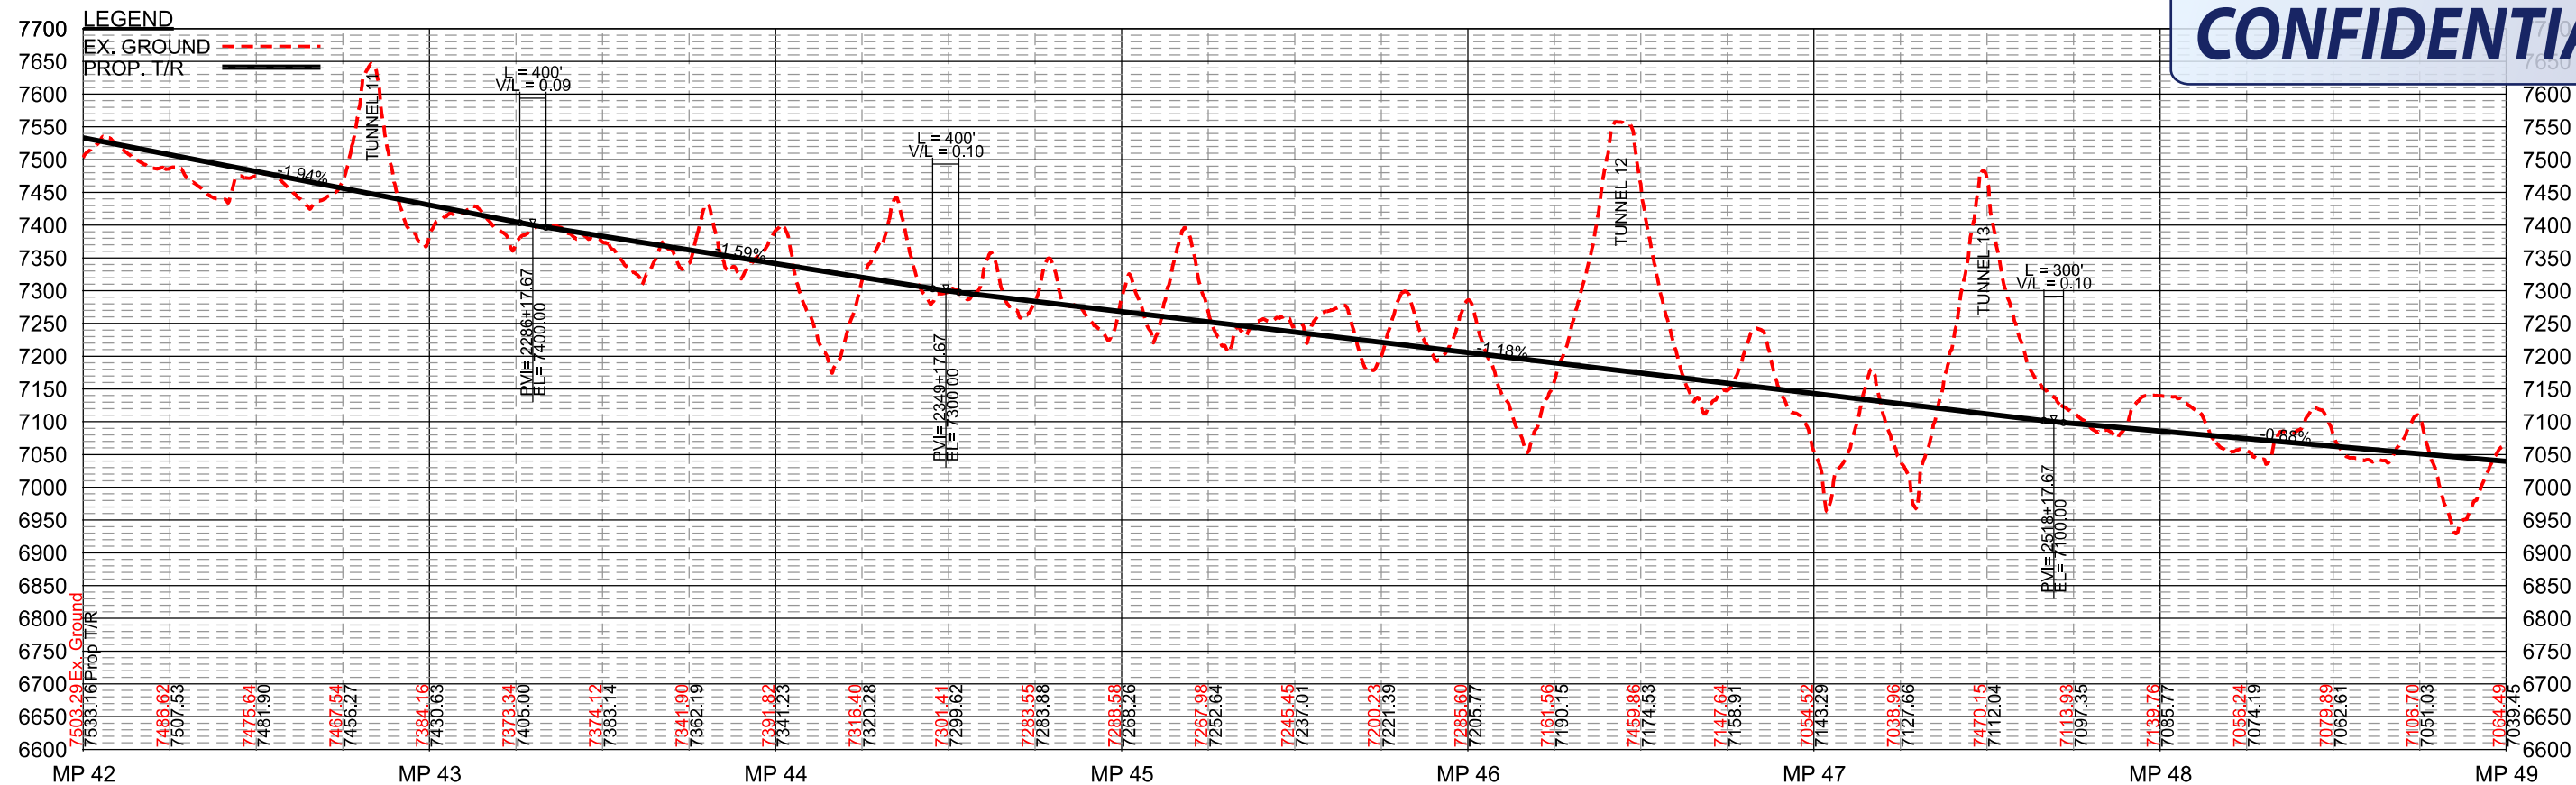


Privileged and Confidential - Prepared Under
the Direction of Counsel

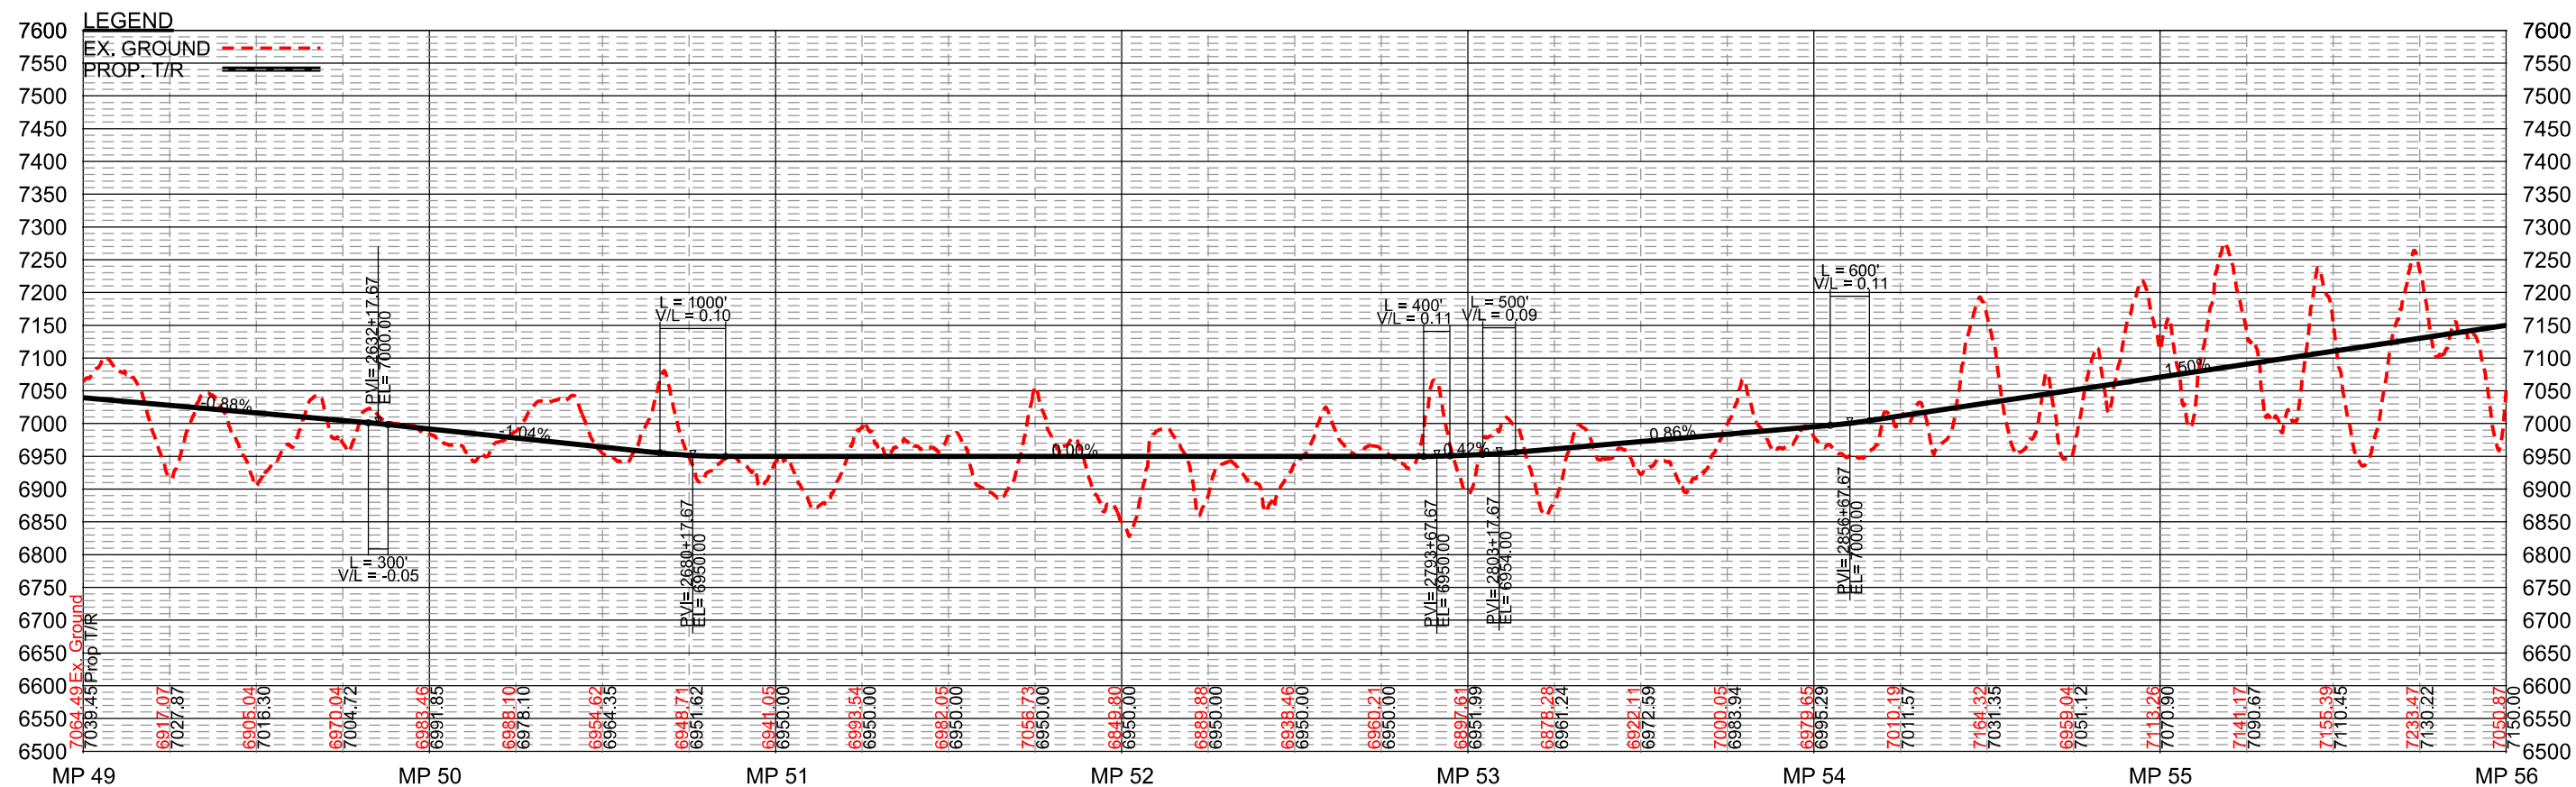


DRAFT

UINTA BASIN RAILWAY
WELLS DRAW PROFILE EXHIBIT
April 30, 2019



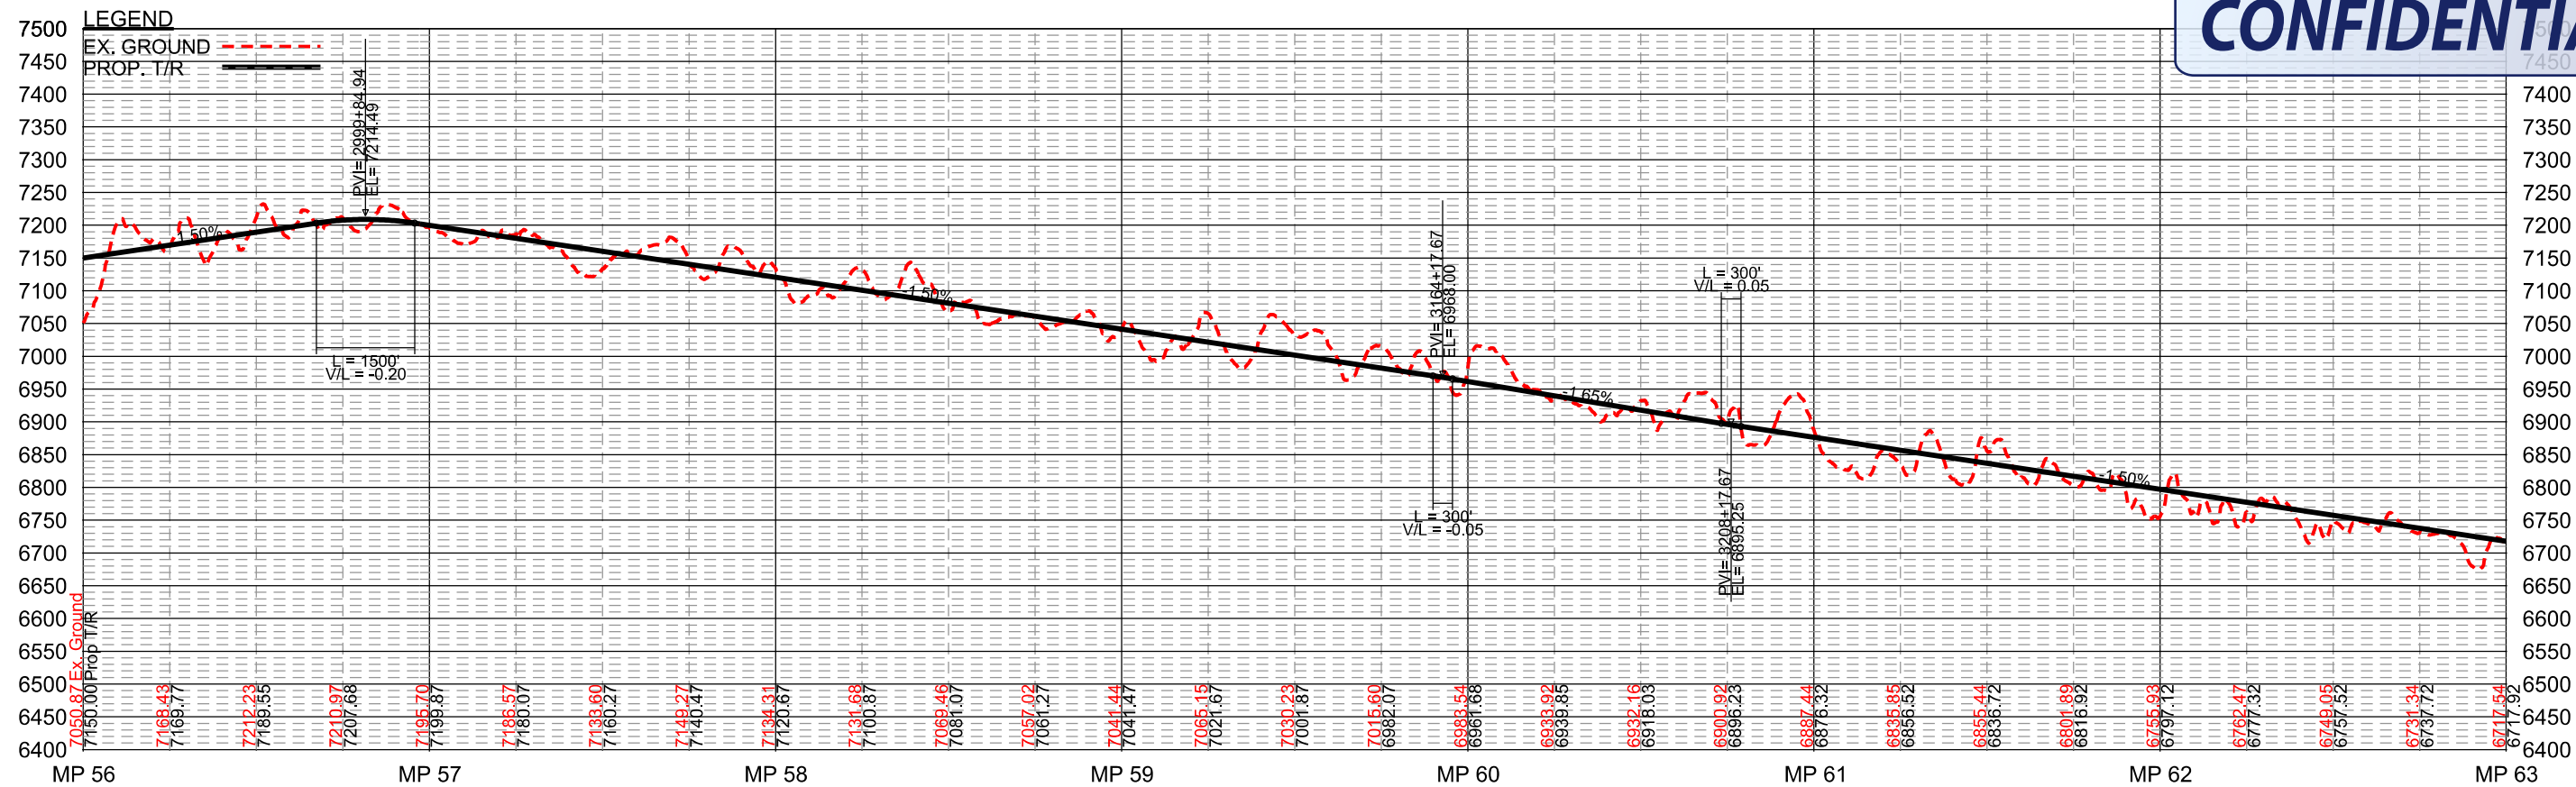

Privileged and Confidential - Prepared Under
the Direction of Counsel

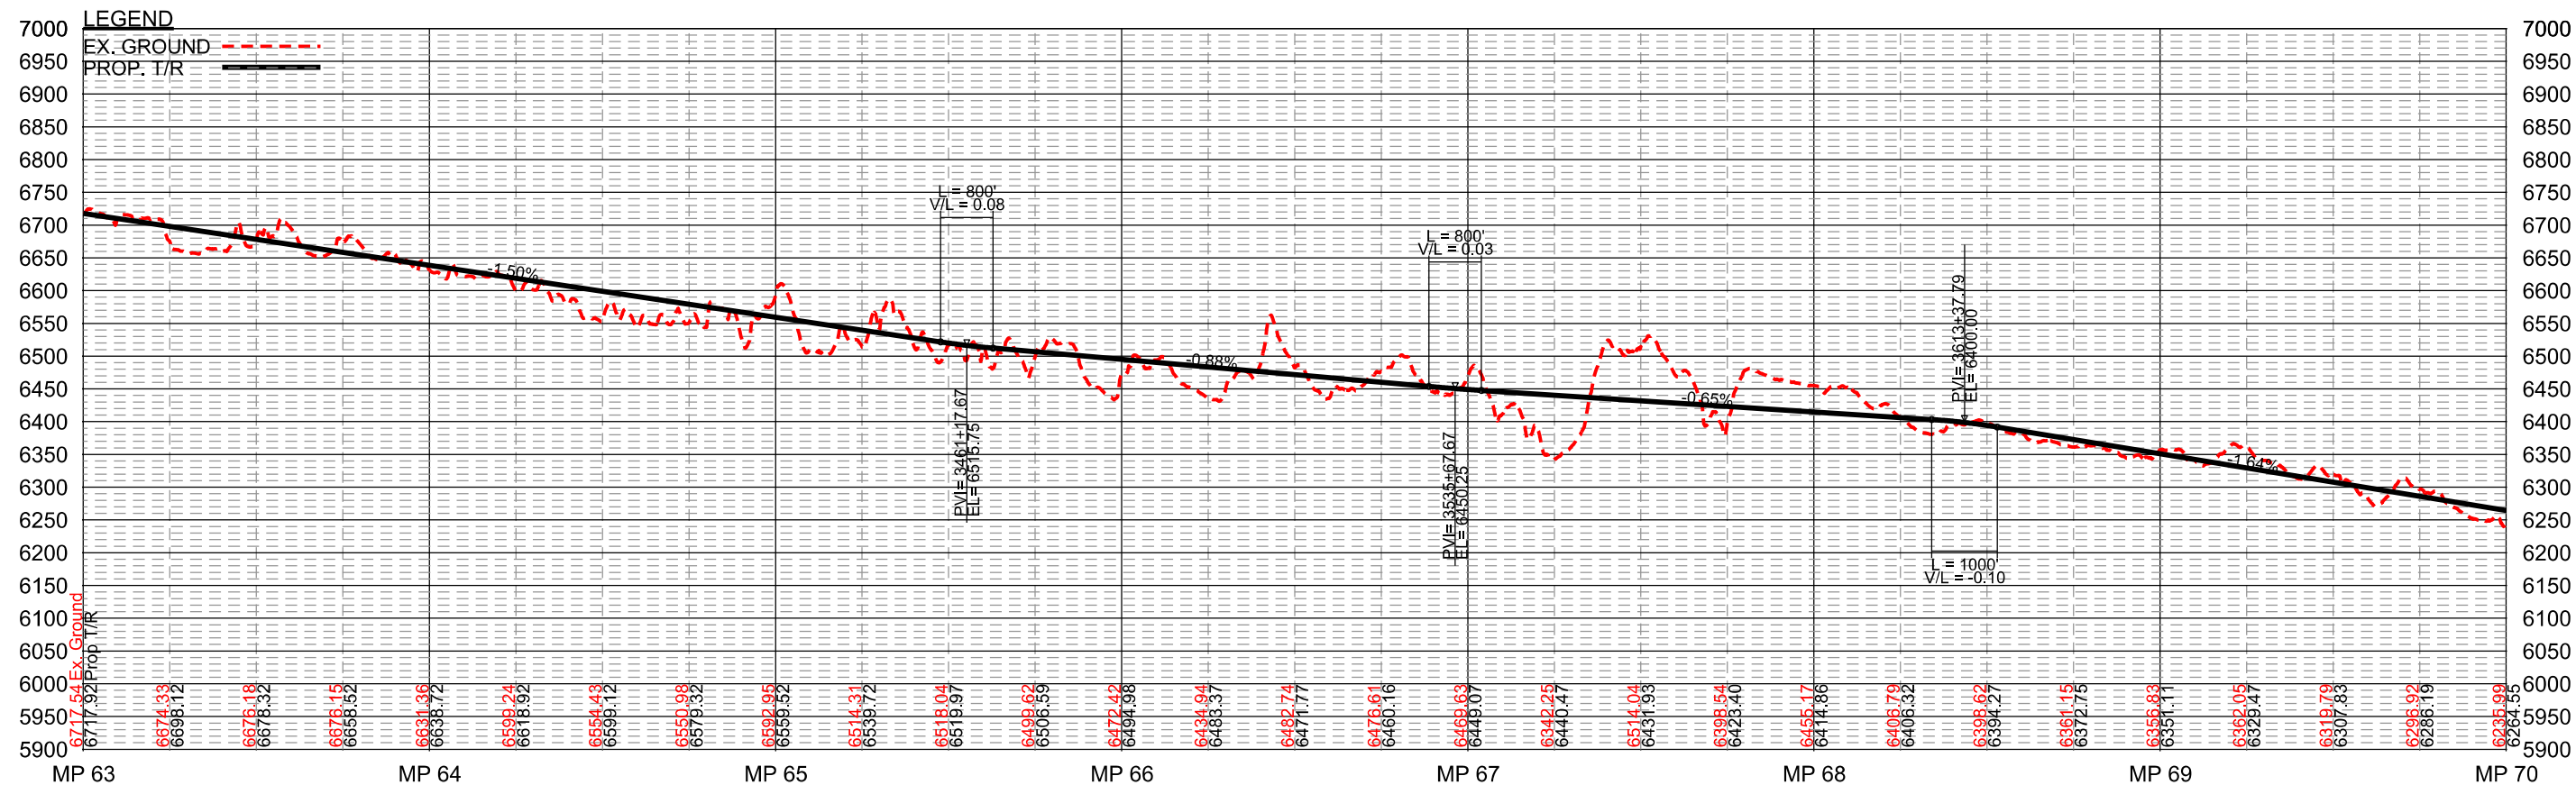


DRAFT

UINTA BASIN RAILWAY
WELLS DRAW PROFILE EXHIBIT
April 30, 2019




SHEET NO.

5 OF 8

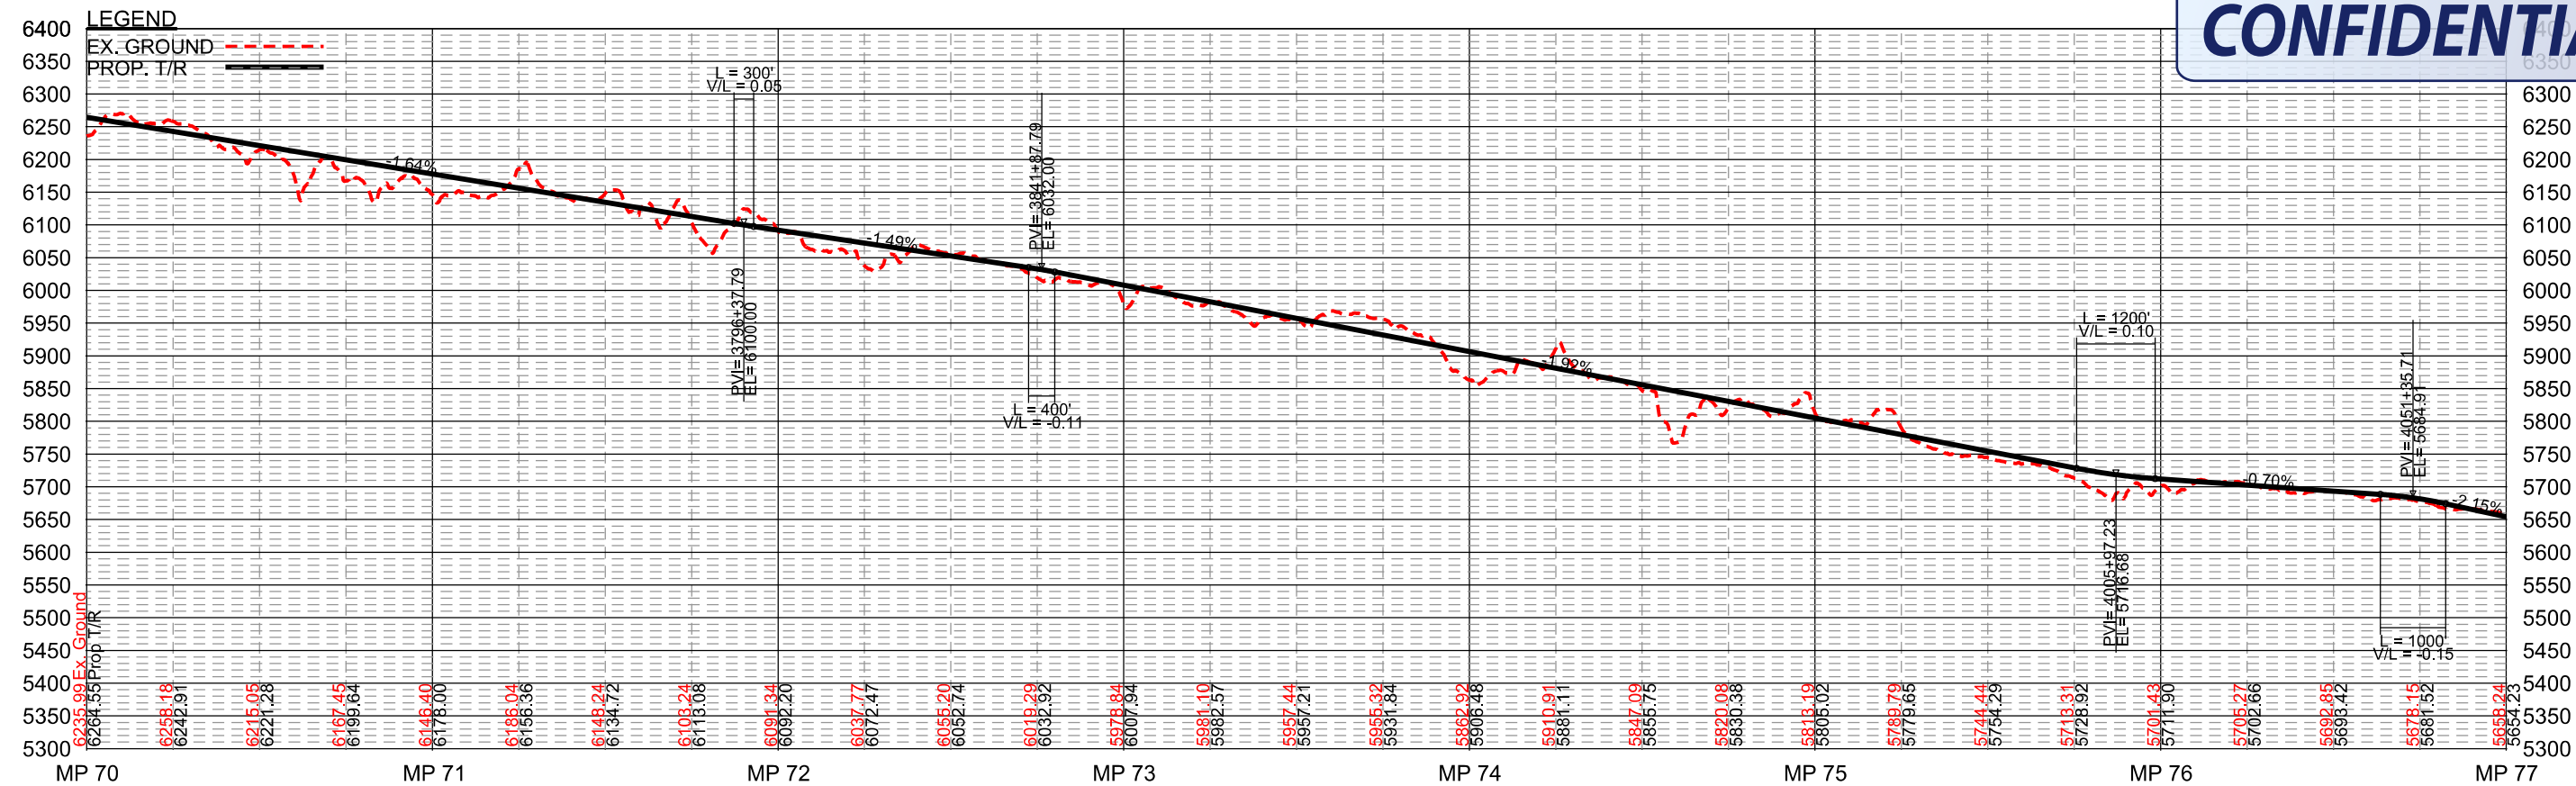

Privileged and Confidential - Prepared Under
the Direction of Counsel

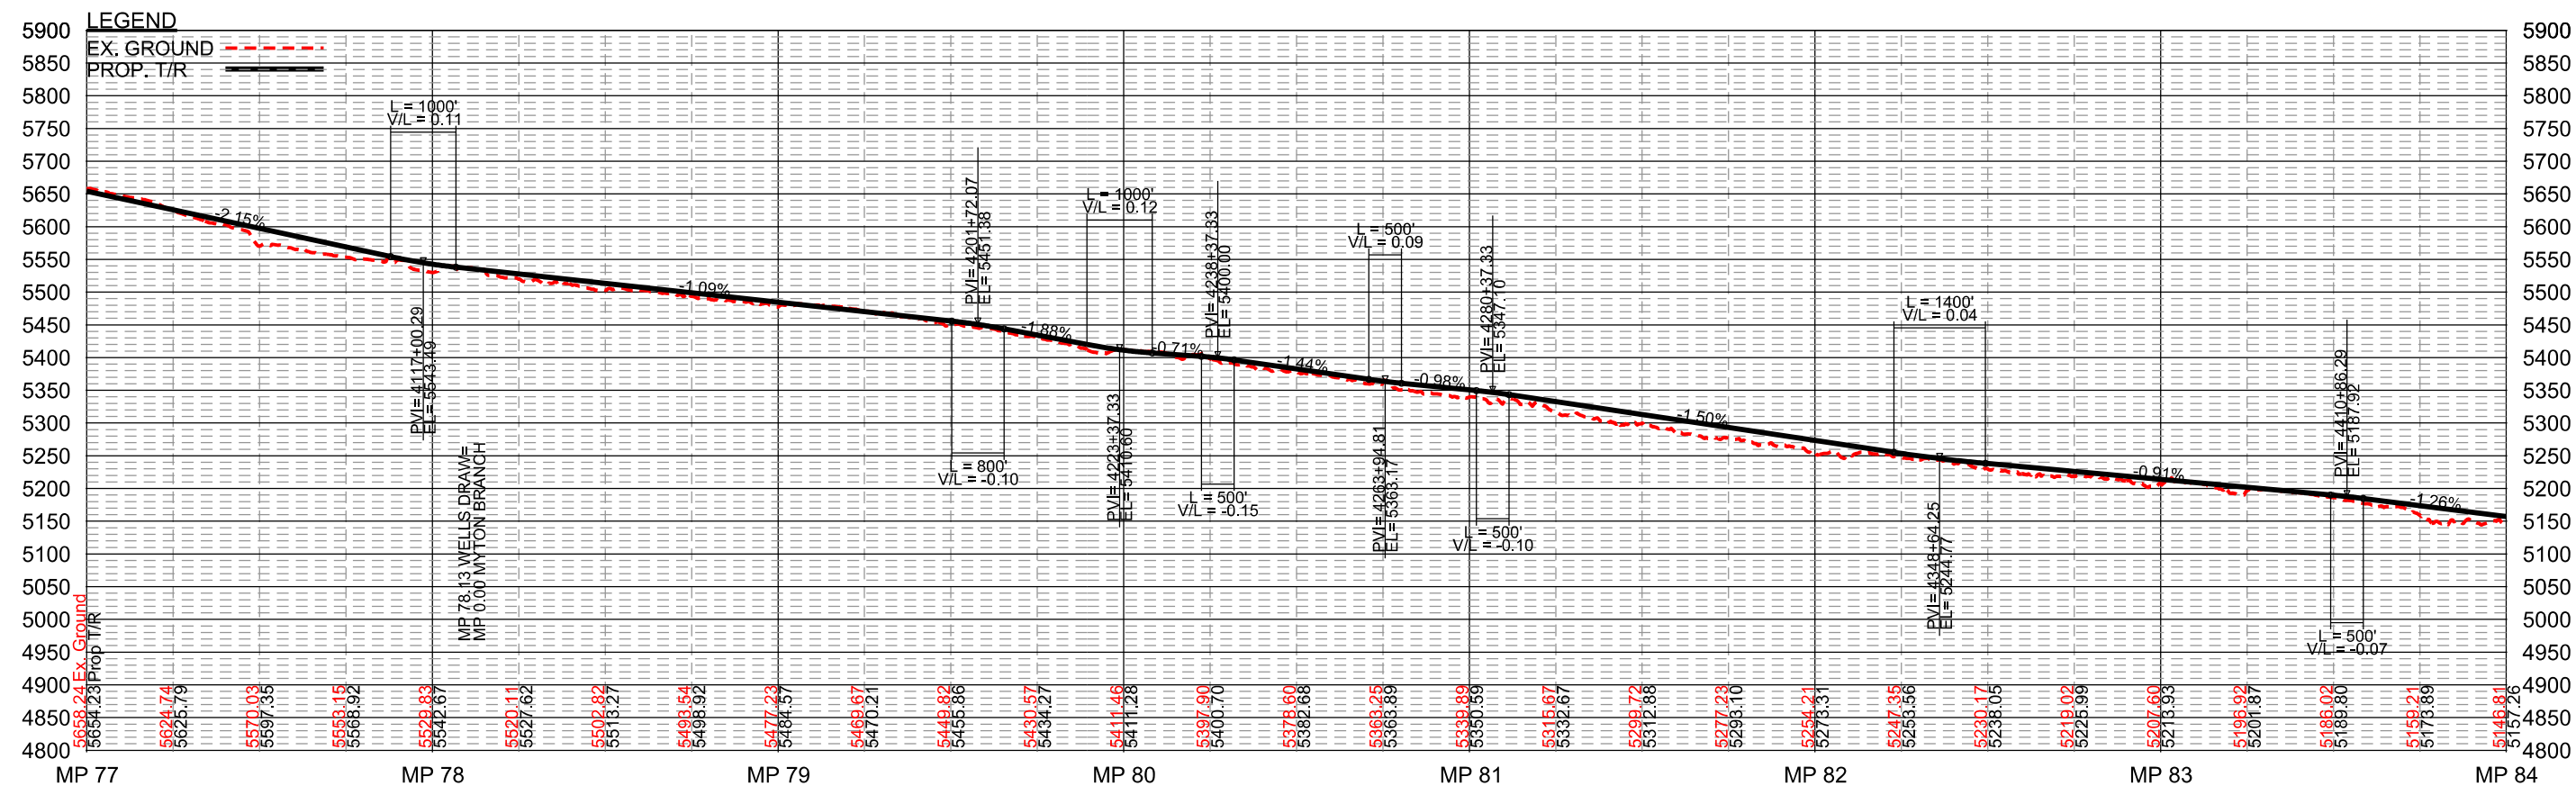


DRAFT

UINTA BASIN RAILWAY
WELLS DRAW PROFILE EXHIBIT
April 30, 2019





SHEET NO.

6 OF 8

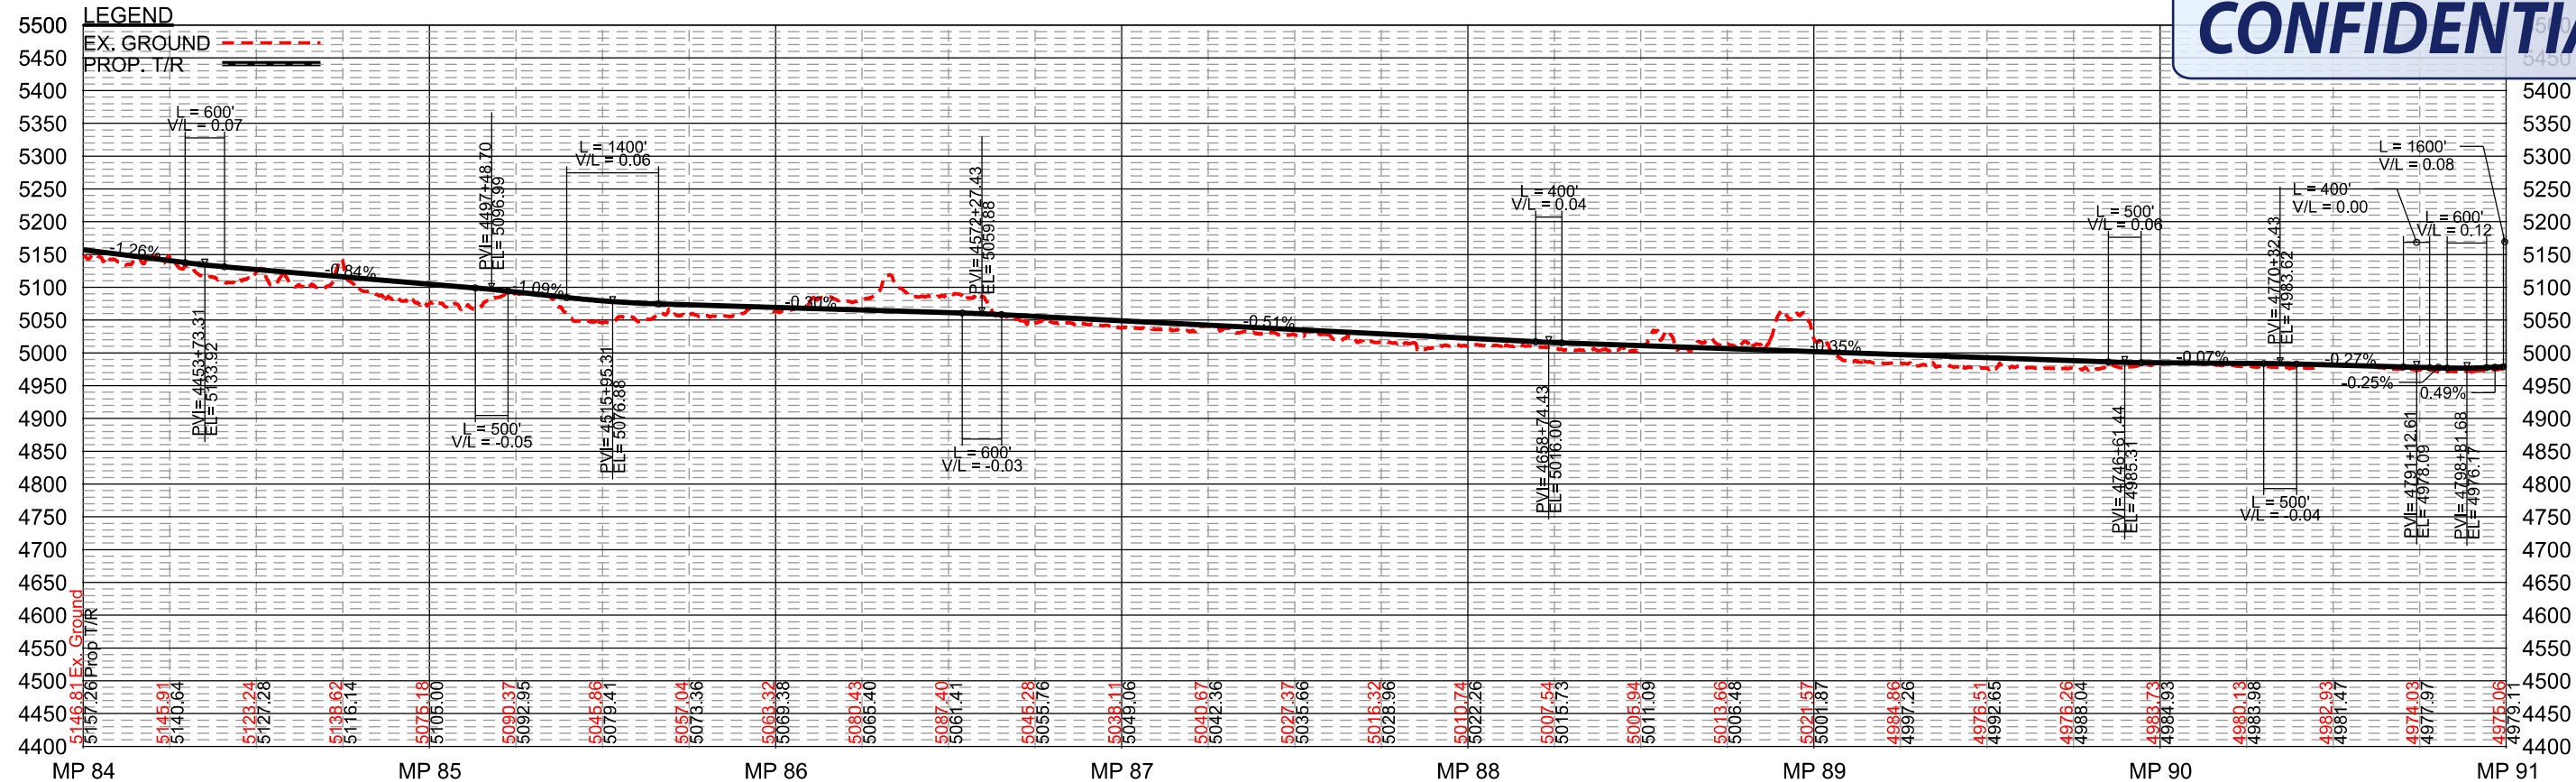

Privileged and Confidential - Prepared Under
the Direction of Counsel

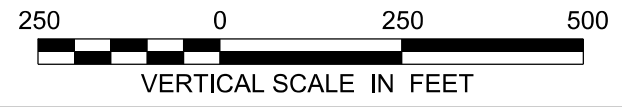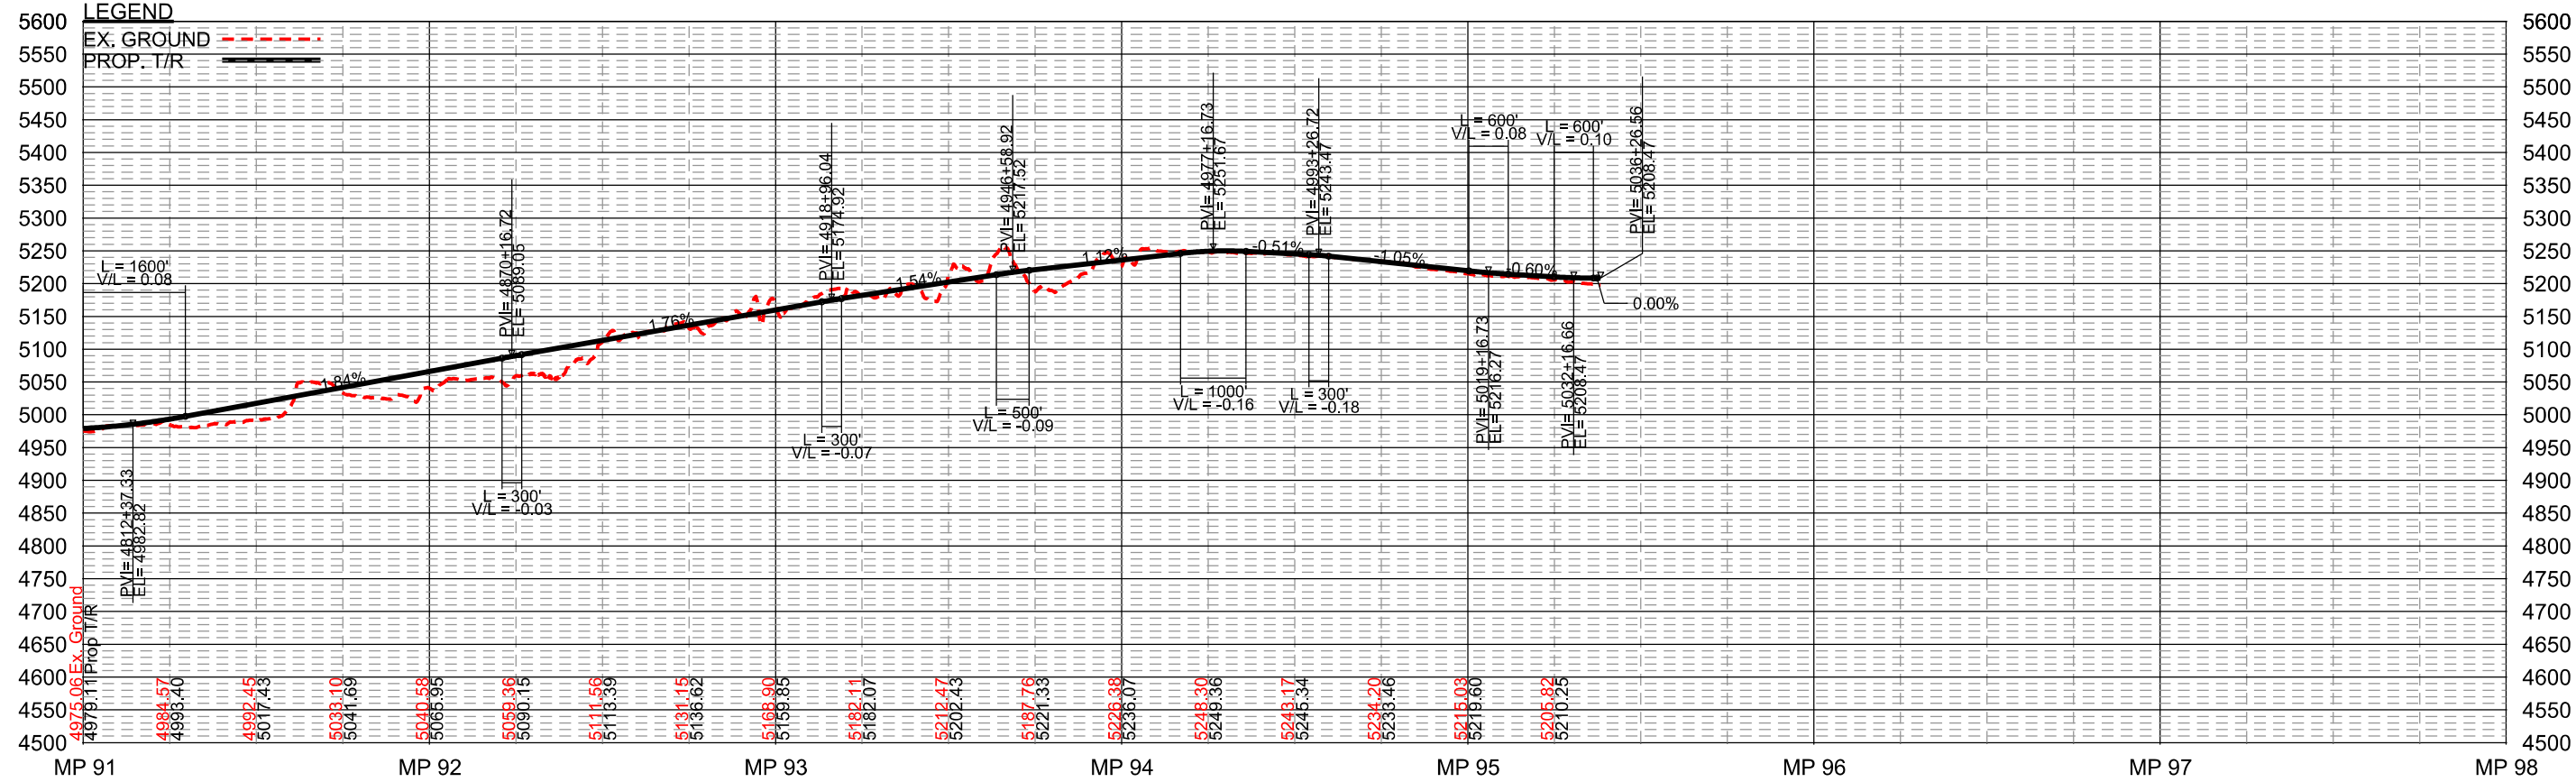


DRAFT

UINTA BASIN RAILWAY
WELLS DRAW PROFILE EXHIBIT
April 30, 2019


KYUNE WYE PROFILE

CONFIDENTIAL

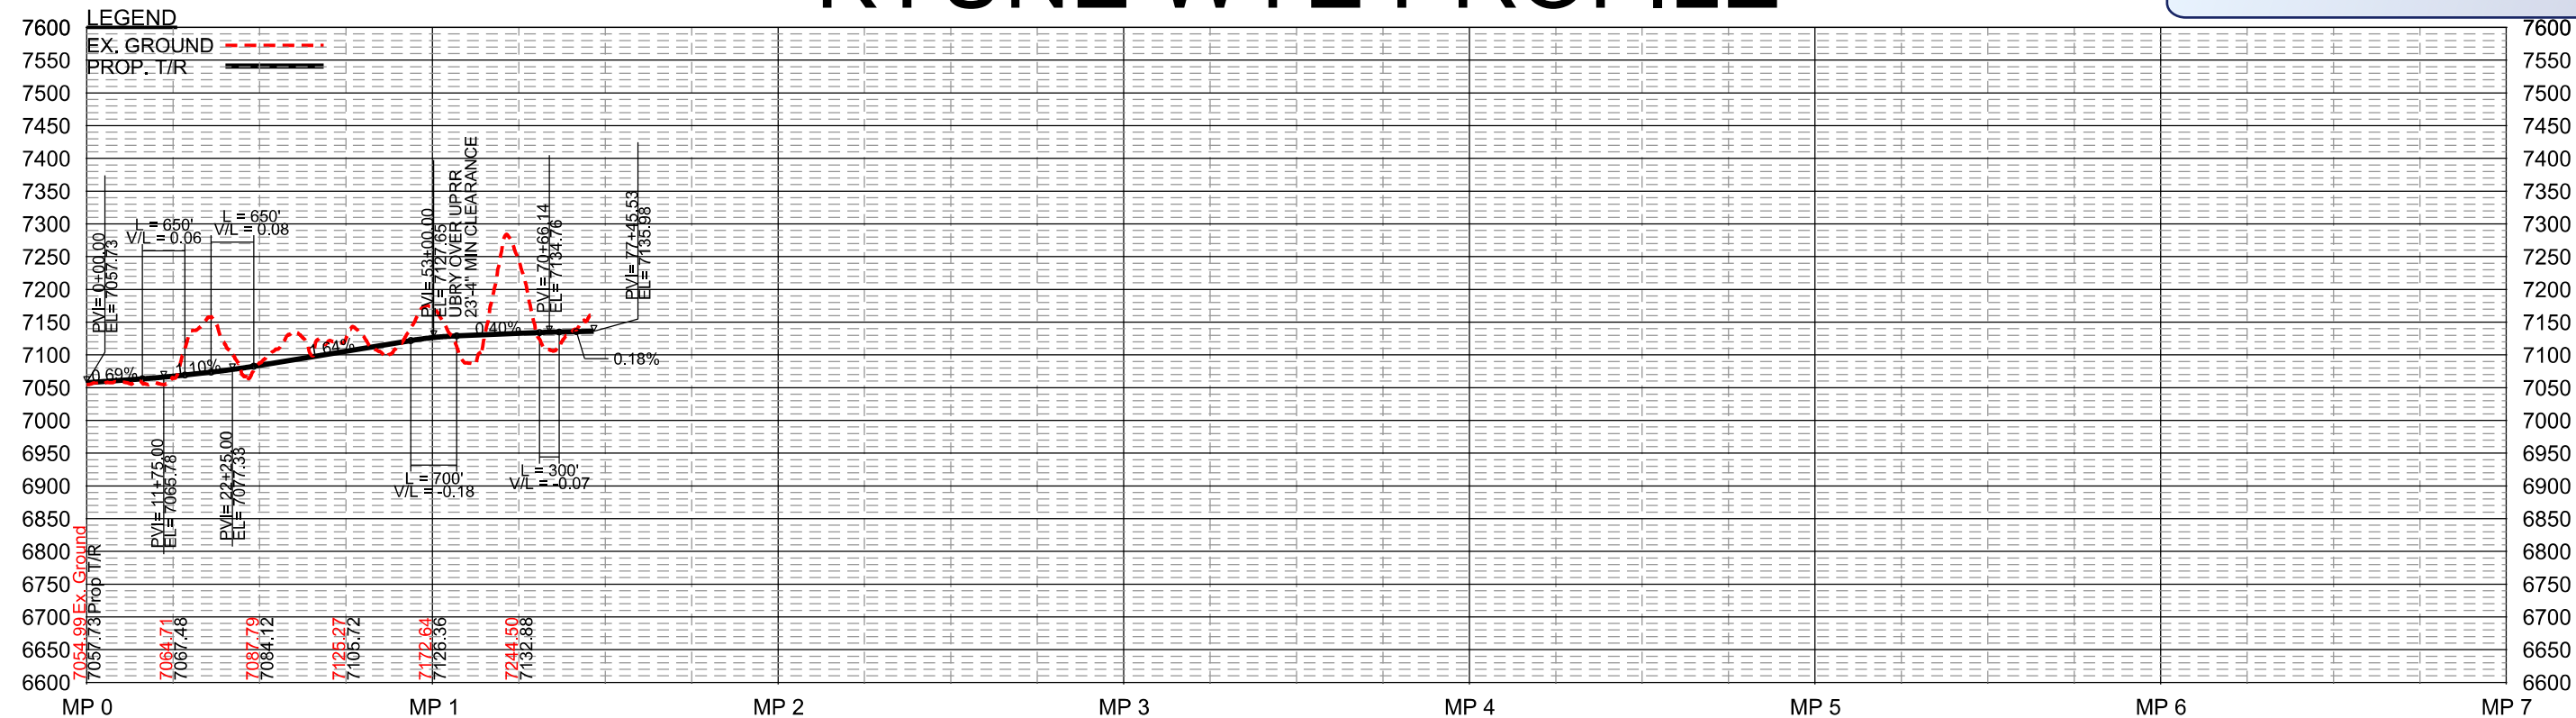

Privileged and Confidential - Prepared Under
the Direction of Counsel

MYTON BRANCH PROFILE

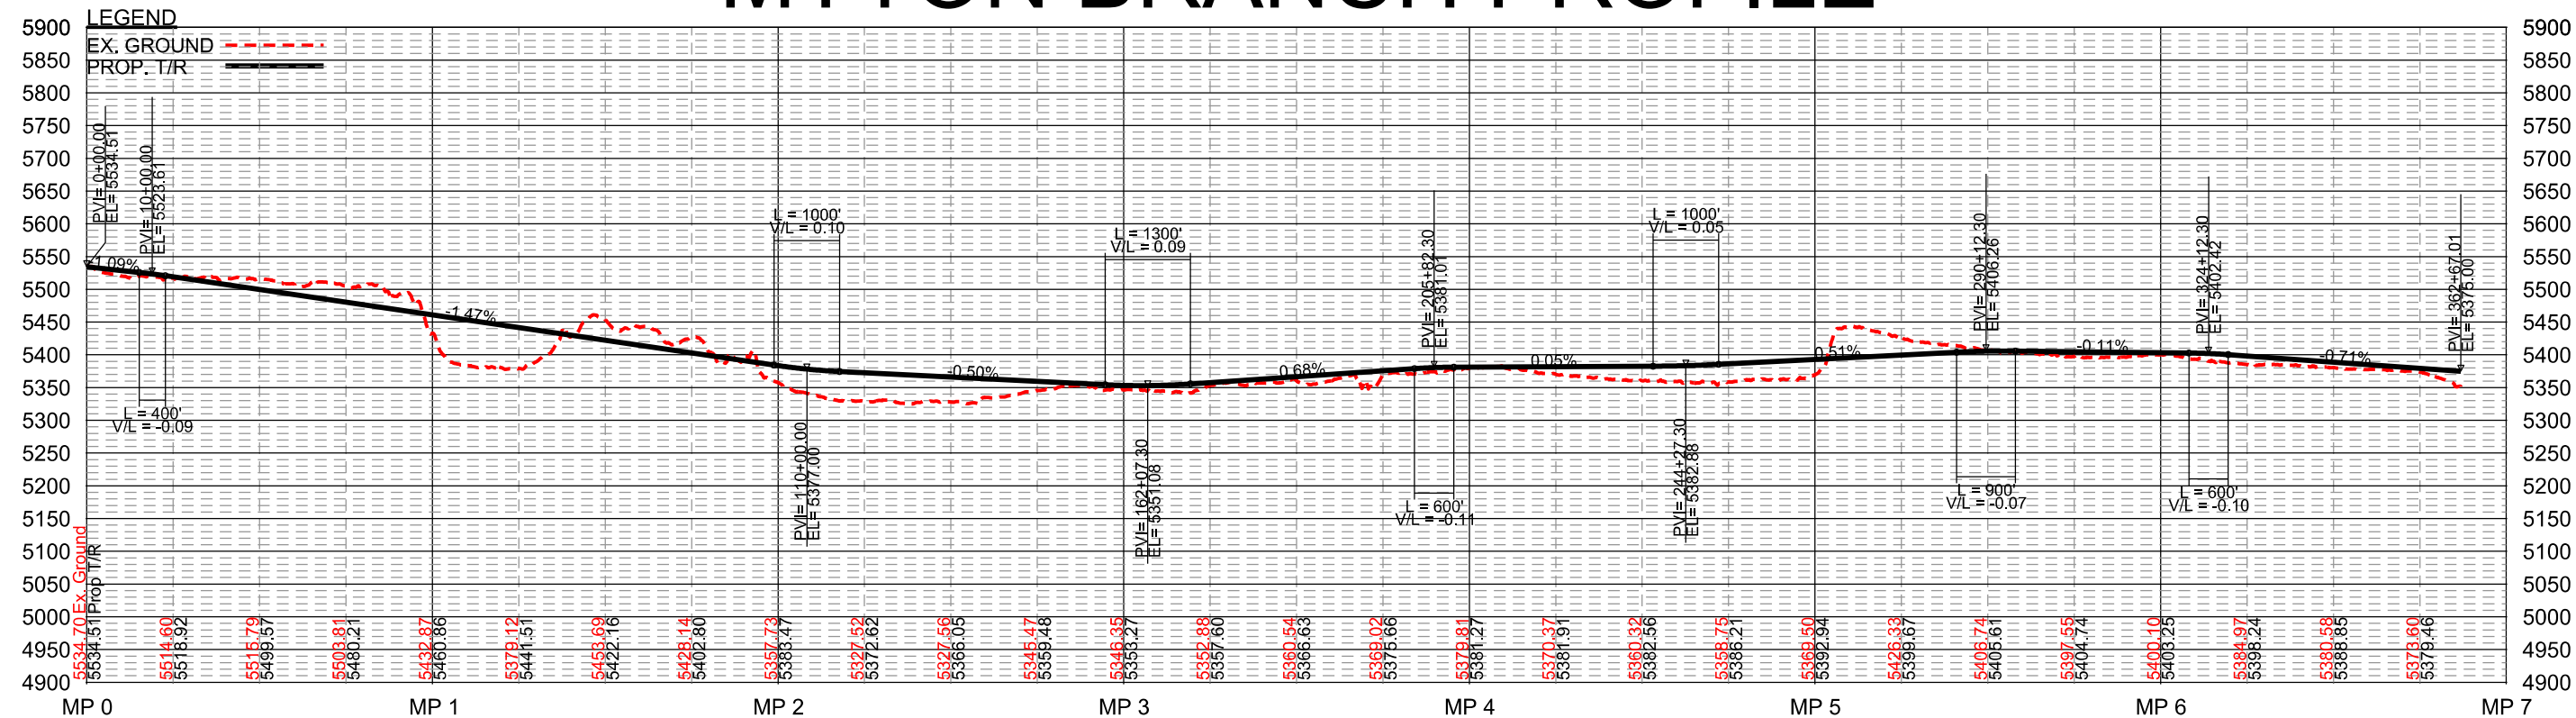

DRAFT

UINTA BASIN RAILWAY
WELLS DRAW PROFILE EXHIBIT
April 30, 2019

